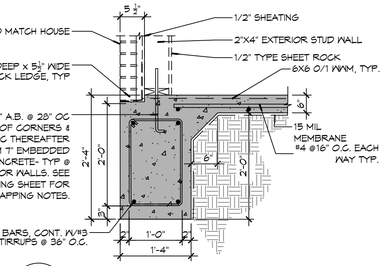

A S101|S101 SECTION
SCALE: 1/2" = 1' - 0" EXTERIOR GRADE BEAM

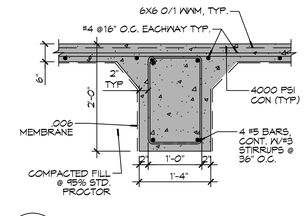

B S101|S101 SECTION
SCALE: 1/2" = 1' - 0" INTERIOR GRADE BEAM

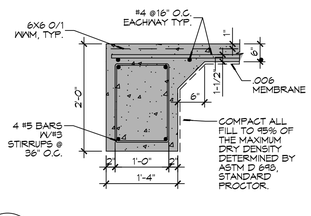

C S101|S101 SECTION
SCALE: 1/2" = 1' - 0" EXTERIOR GRADE BEAM

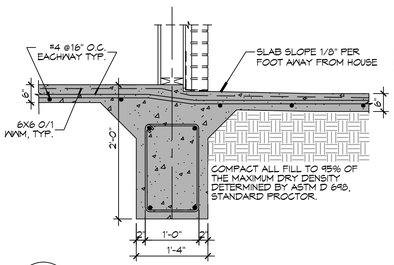

D S101|S101 SECTION
SCALE: 1/2" = 1' - 0" GRADE BEAM PORCH

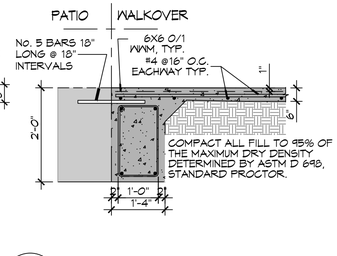

E S101|S101 SECTION
SCALE: 1/2" = 1' - 0" GRADE BEAM WALKOVER

GENERAL FOUNDATION NOTES

1. ALL DIMENSIONS ARE EDGE OF CONCRETE (EOC) TO EDGE OF CONCRETE (EOC) UNLESS NOTED OTHERWISE.
2. VERIFY ALL PLUMBING ROUGH-IN LOCATIONS AND DOUBLE UP ON FLOOR JOIST IN THOSE AREAS.
3. CONCRETE MIX SHALL HAVE A MINIMUM COMPRESSIVE STRENGTH OF 4000 PSI AT 28 DAYS. CONCRETE MIX SHALL BE IN ACCORDANCE WITH ACI-318.
4. ALL CONVENTIONAL REINFORCING STEEL SHALL MEET ASTM-A615 (GRADE 60).
5. ONE LAYER OF POLYETHYLENE VAPOR BARRIER SHALL BE PLACED UNDER ALL CONCRETE. VAPOR RETARDER TO BE MINIMUM 10 MIL, THICKNESS; ASTM E 1745 CLASS A, PERMEANCE LESS THAN 0.01 PERMS, EQUAL TO STEGO INDUSTRIES STEGO WRAP, ECOSHIELD-E 15 MIL BY EPRO, OR IRONBAR 15 BY FLATIRON FILMS. PROVIDE APPROPRIATE ACCESSORIES FOR A COMPLETE SYSTEM.
6. ALL REINFORCING STEEL AND MESH SHALL BE SECURELY SUPPORTED TO PREVENT BOTH VERTICAL AND HORIZONTAL MOVEMENT DURING CONCRETE PLACEMENT.
7. THE CONTRACTOR SHALL VERIFY ALL DROPS, OFFSETS, BRICK LEDGES, DIMENSIONS AND CONFIGURATIONS.
8. GRADE BEAM DIMENSIONS MAY VARY BY -5%, +20%.
9. FILL, AS A MINIMUM QUALITY, SHALL BE 40% CLAY AND 60% SANDY MIXTURE, PLACED IN 6" LIFTS AND COMPACTED TO A MINIMUM OF 95% STANDARD PROCTOR. FOOTINGS ARE DESIGNED TO USE SOIL WITH A BEARING PRESSURE OF 2000 LBS. PER SQUARE FOOT OR MORE. IT IS RECOMMENDED THAT THE OWNER VERIFY ALLOWABLE SOIL BEARING PRESSURE CAPACITY BY CONTRACTING THE SERVICES OF A SOILS ENGINEERING COMPANY.
9. ALL SOIL BELOW SLAB SHALL RECEIVE TERMITE TREATMENT.

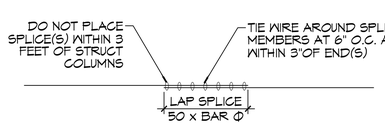

REBAR SPLICE
SCALE: 1/2" = 1' - 0"

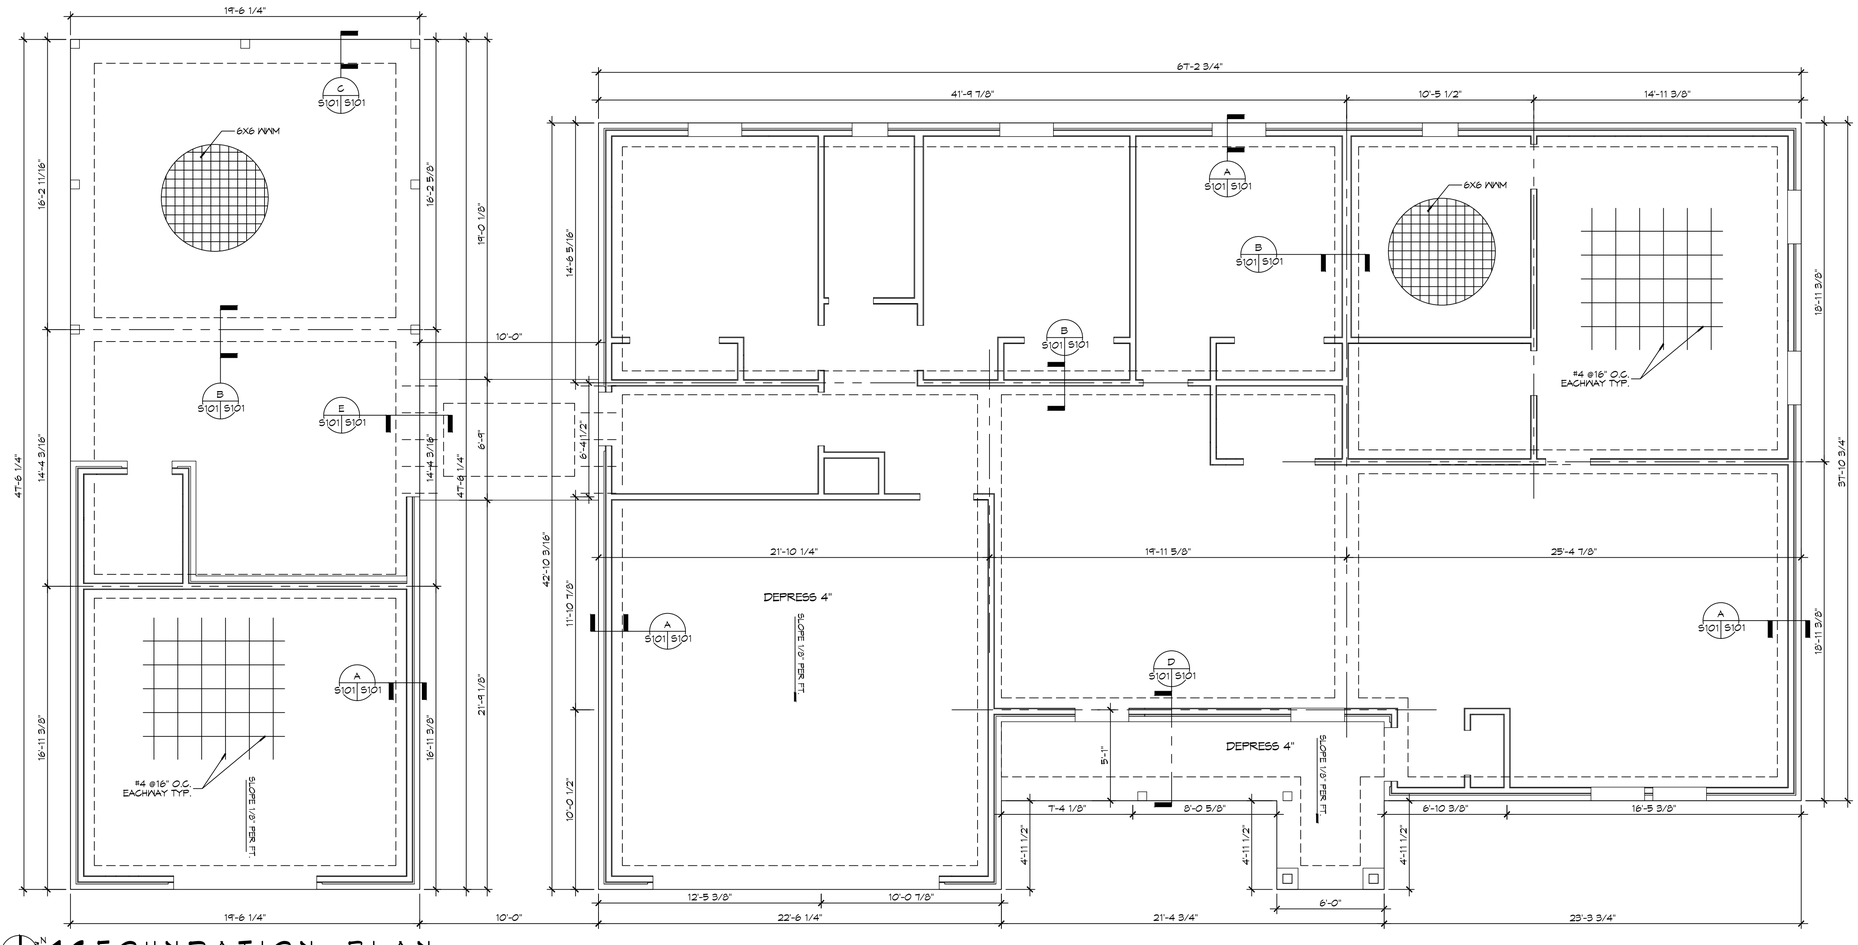

16 FOUNDATION PLAN
SCALE: 1/4" = 1'-0"
FOUNDATION PLAN

DAMMON ENGINEERING, INC.
LOUISIANA & MISSISSIPPI
www.dammonengineering.com
info@dammonengineering.com
PH: 985.649.5821
Chief Engineer: Brian Mistich, PE
554 Old Spanish Trail
Slidell, LA 70458

REVISIONS

#	DESCRIPTION	DATE

STATE OF LOUISIANA
BRIAN A. MISTICH
License No. 30187
PROFESSIONAL ENGINEER

HUGO MARTINEZ
LOT 9, STOKES DRIVE
OAK RANCH ESTATES
SLIDELL, LA 70460

DRAWN BY: BAM
CHECKED BY: CKD
DATE: 10-03-2023
JOB No:

THE CONCEPTS AND DESIGNS SHOWN, AS WELL AS THE DRAWINGS AND SPECIFICATIONS PREPARED AND FURNISHED BY DAMMON ENGINEERING, INC. ARE AND SHALL REMAIN THE PROPERTY OF DAMMON ENGINEERING, INC. THEY ARE NOT TO BE USED IN WHOLE OR IN PART FOR ANY PURPOSE OTHER THAN THE SPECIFIC PROJECT FOR WHICH THEY WERE PREPARED AND DEVELOPED. NO PART OF THESE DRAWINGS AND SPECIFICATIONS SHALL BE COPIED, DISCLOSED TO OTHERS OR USED IN ANY MEDIUM WHATSOEVER WITHOUT THE WRITTEN PERMISSION OF DAMMON ENGINEERING, INC. ANY UNAUTHORIZED USE SHALL BE AT THE SOLE RISK OF THE USER.

SHEET TITLE:
FOUNDATION PLAN

DRAWING NUMBER:
S101

SHEET No: 5 of 6

FILE NAME: J:_Foundations w. Structural Grid\Hugo Martinez, Slidell, LA - Dammon\Current Drawings\S101-Foundation Plan.dwg, PLOT DATE & TIME: Tuesday, October 10, 2023, 1:33:30 PM