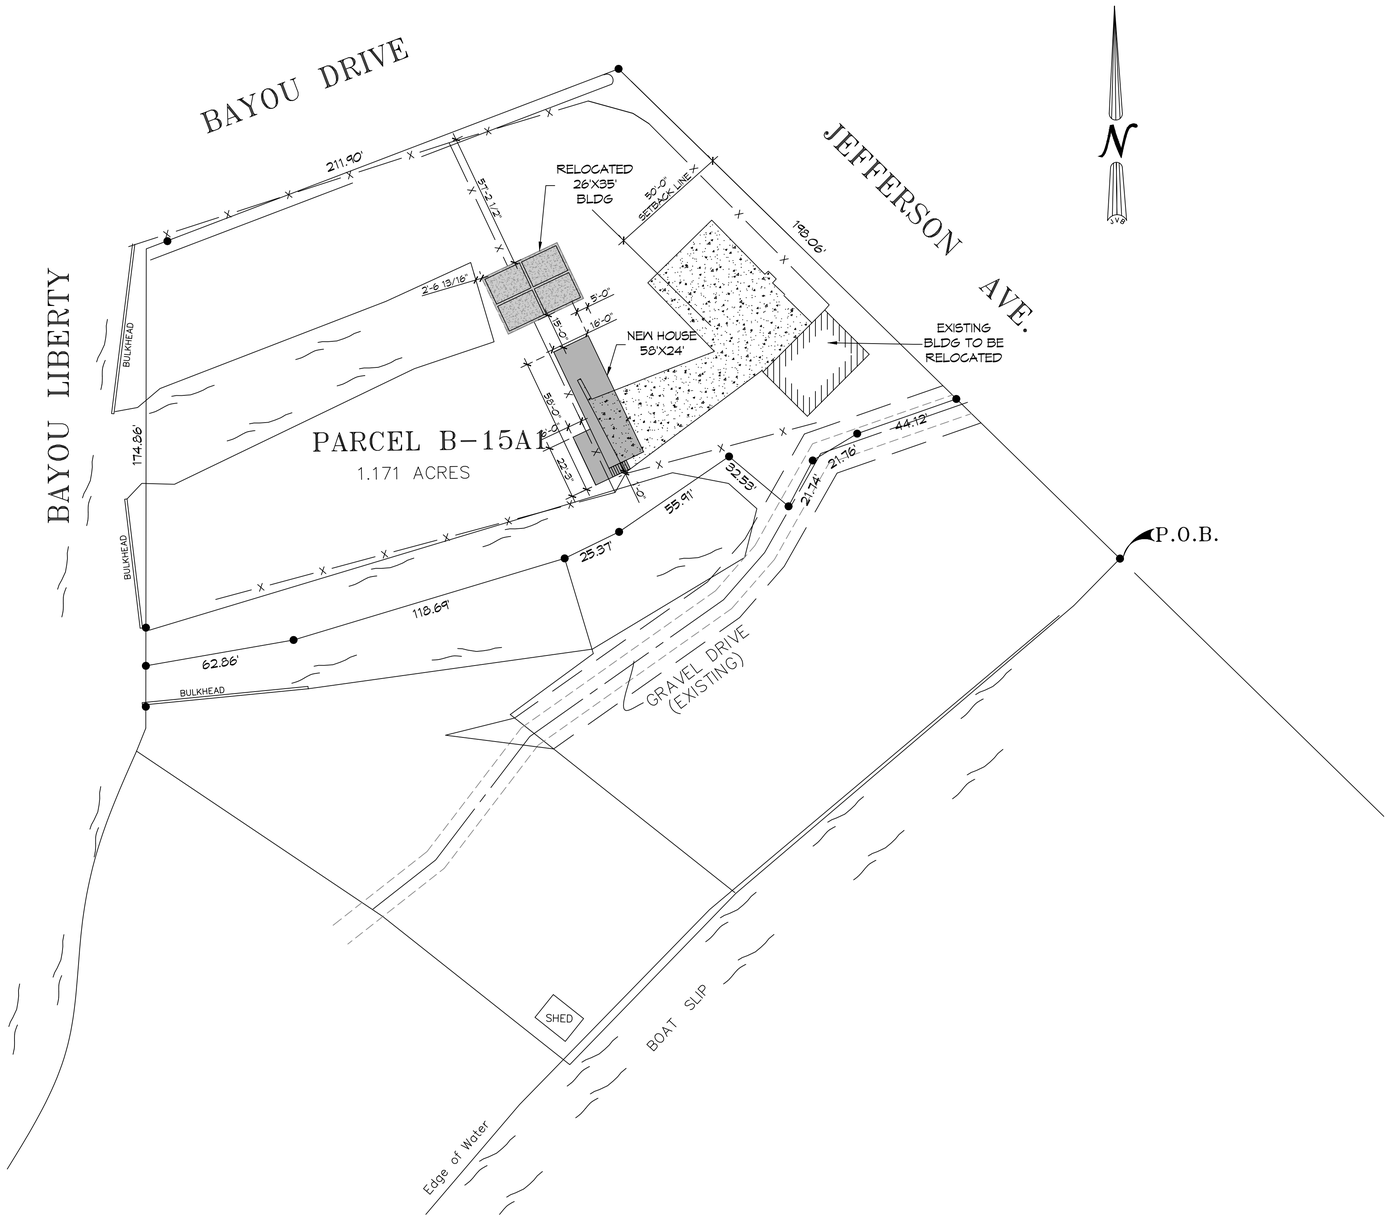

A SITE PLAN
SCALE: 1/30" = 1'-0"

DAMMON ENGINEERING, INC.
LOUISIANA & MISSISSIPPI

Chief Engineer: Brian Mistich, PE
554 Louisiana Trail
Slidell, LA 70458

www.dammonengineering.com
info@dammonengineering.com
PH: 985.649.5832

#	DESCRIPTION	DATE

REVISIONS

SEAL:

NEW HOUSE AND GARAGE PLAN

JIM BATES

50354 JEFFERSON AVE
SLIDELL, LA 70460

JOB No:	2023
DATE:	08-07-2023
DRAWN BY:	CCD
CHECKED BY:	BAM

THE DRAWINGS, SPECIFICATIONS, AND OTHER DOCUMENTS PREPARED BY DAMMON ENGINEERING, INC. ARE INSTRUMENTS OF SERVICE THROUGH EXECUTION OF THE PROJECT ONLY AND ARE THE PROPERTY OF DAMMON ENGINEERING, INC. REGARDLESS OF THE FAILURE TO ISSUE PUBLICATION THEREOF. THEY ARE TO BE RETURNED UPON REQUEST. THEY MAY NOT BE USED FOR ANY PURPOSE NOT SPECIFICALLY PERTAINING TO THIS PROJECT WITHOUT THE WRITTEN CONSENT OF DAMMON ENGINEERING, INC. THE RECEIPT OF THESE DOCUMENTS CONSTITUTES AGREEMENT TO THESE CONDITIONS.

SHEET TITLE:
SITE PLAN

DRAWING NUMBER:
C101

SHEET No: 1 of 1

FILE NAME: J:\~ Foundations or Structural Only\Jim Bates Jefferson ave\working dwgs\C101 - Site Plan.dwg PLOT DATE & TIME: Monday, August 7, 2023 1:44:05 PM