GENERAL FOUNDATION NOTES

1. THE CONTRACTOR SHALL VERIFY ALL BEAM BEAM LOCATIONS PRIOR TO INSTALLING PADS AND BLOCKS AND INSTALL ACCORDINGLY.
2. ALL SOIL BELOW SHALL RECEIVE TERMITE TREATMENT.

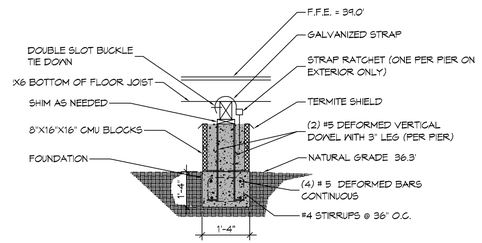

FOUNDATION SECTION

SCALE: 1/2" = 1' - 0"

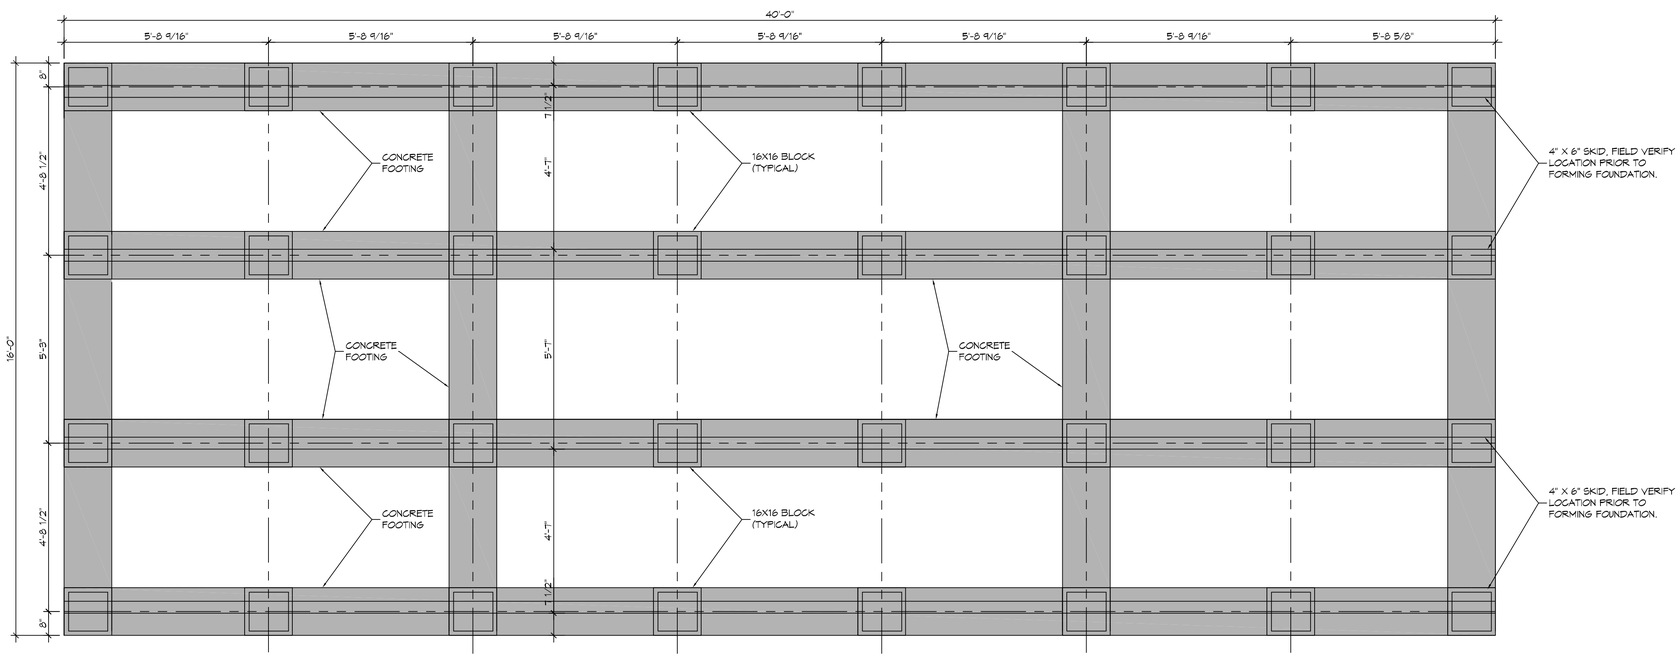

2 FOUNDATION PLAN

SCALE: 1/2" = 1'-0"

FOUNDATION PLAN

DAMMON ENGINEERING, INC.
LOUISIANA & MISSISSIPPI
www.dammonengineering.com
Info@dammonengineering.com
PH: 985.649.5832 F: 985.641.5950
Chief Engineer: Brian Mortch, PE
554 Old Spanish Trail
Slidell, LA 70458

REVISIONS

#	DESCRIPTION	DATE

MARK HUUH

25010 BURVANT STREET
ABITA SPRINGS, LA 70420

JOB No:	2020	DATE:	09-09-2020
DRAWN BY:	CKD	CHECKED BY:	BAM

This drawing is an instrument of service, is the property of Dammon Engineering, and must be returned upon request. It is not to be used on any other project, for extensions of this project, or for others without written consent of Dammon Engineering. Reuse without written consent of Dammon Engineering is prohibited. © 2020 Dammon Engineering

SHEET TITLE:
FOUNDATION PLAN

DRAWING NUMBER:

S101

SHEET No: 2 of 2

FILE NAME: J:\+ Foundation or Structural Only\Mark Couch\Current Drawings\S101-Foundation Plan.dwg PLOT DATE & TIME: Wednesday, September 23, 2020 1:37:26 PM