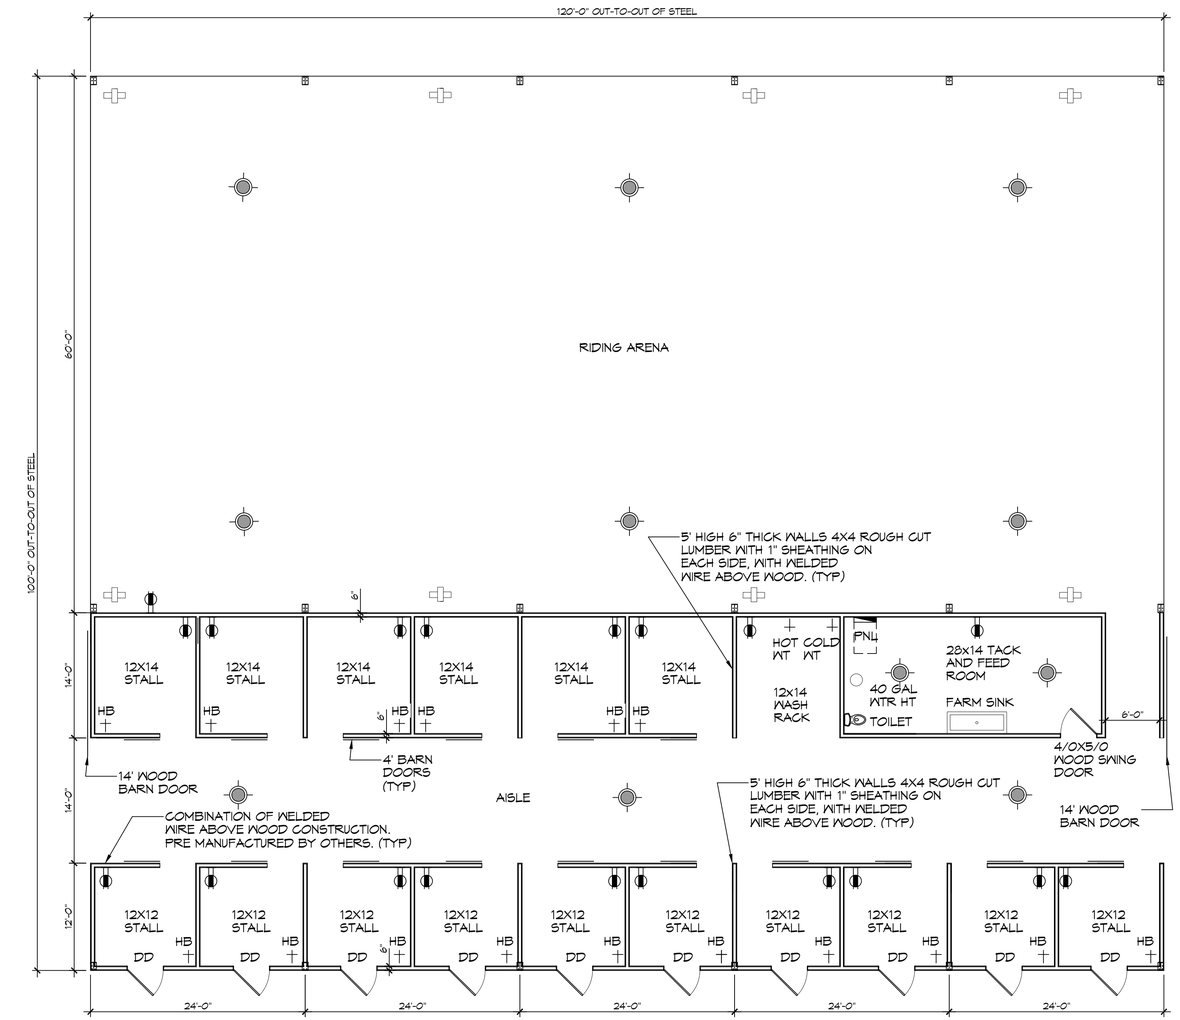

3 FLOOR PLAN
SCALE: 1/8"=1'-0"

LEGEND

- 120V LED WAREHOUSE LIGHT
- 3/4 " HOSE BIB
- IRRIGATION HEAD
- GFCI 102V RECEPTACLE
- 200 AMP PANEL
- 40 GAL WATER HEATER
- DD — DUTCH DOOR

DAMMON ENGINEERING, INC.
LOUISIANA & MISSISSIPPI
www.dammonengineering.com
info@dammonengineering.com
PH: 985.649.5821
Chief Engineer: Brian Mistich, PE
554 Old Spanish Trail
Slidell, LA 70458

REVISIONS

#	DESCRIPTION	DATE

SEAL:

NEW PRIVATE RIDING ARENA
ROBERT YOUNG RIDING ARENA
24516 HEXPHILL ROAD
BUSH, LA. 70431

JOB No:	2024
DATE:	03-14-4024
DRAWN BY:	CAD
CHECKED BY:	BAM

All plans, drawings, specifications, calculations, reports and other documents furnished by the Engineer to the Client are the property of the Engineer. The Client agrees that all such instruments of service are to be returned to the Engineer upon demand and shall not be reproduced or copied, in whole or in part, or used for any purpose other than those for which they were prepared or furnished, and no other person shall have any rights to use the same or any part thereof without the express written consent of the Engineer. The Client agrees that any reuse of such instruments of service for other projects, or any extensions of this project, shall be at the Client's sole risk and without liability or legal exposure to the Engineer.

SHEET TITLE:
FLOOR PLAN

DRAWING NUMBER:
S102

SHEET No: 3 of 3

FILE NAME: J:\+ Foundations w/ Structural Only\Riding Arena Bldg Wide Brown Blackwood\Current Drawings\S102 - Floor Plan.DWG DATE & TIME: Thursday, March 14, 2024 7:57:14 AM