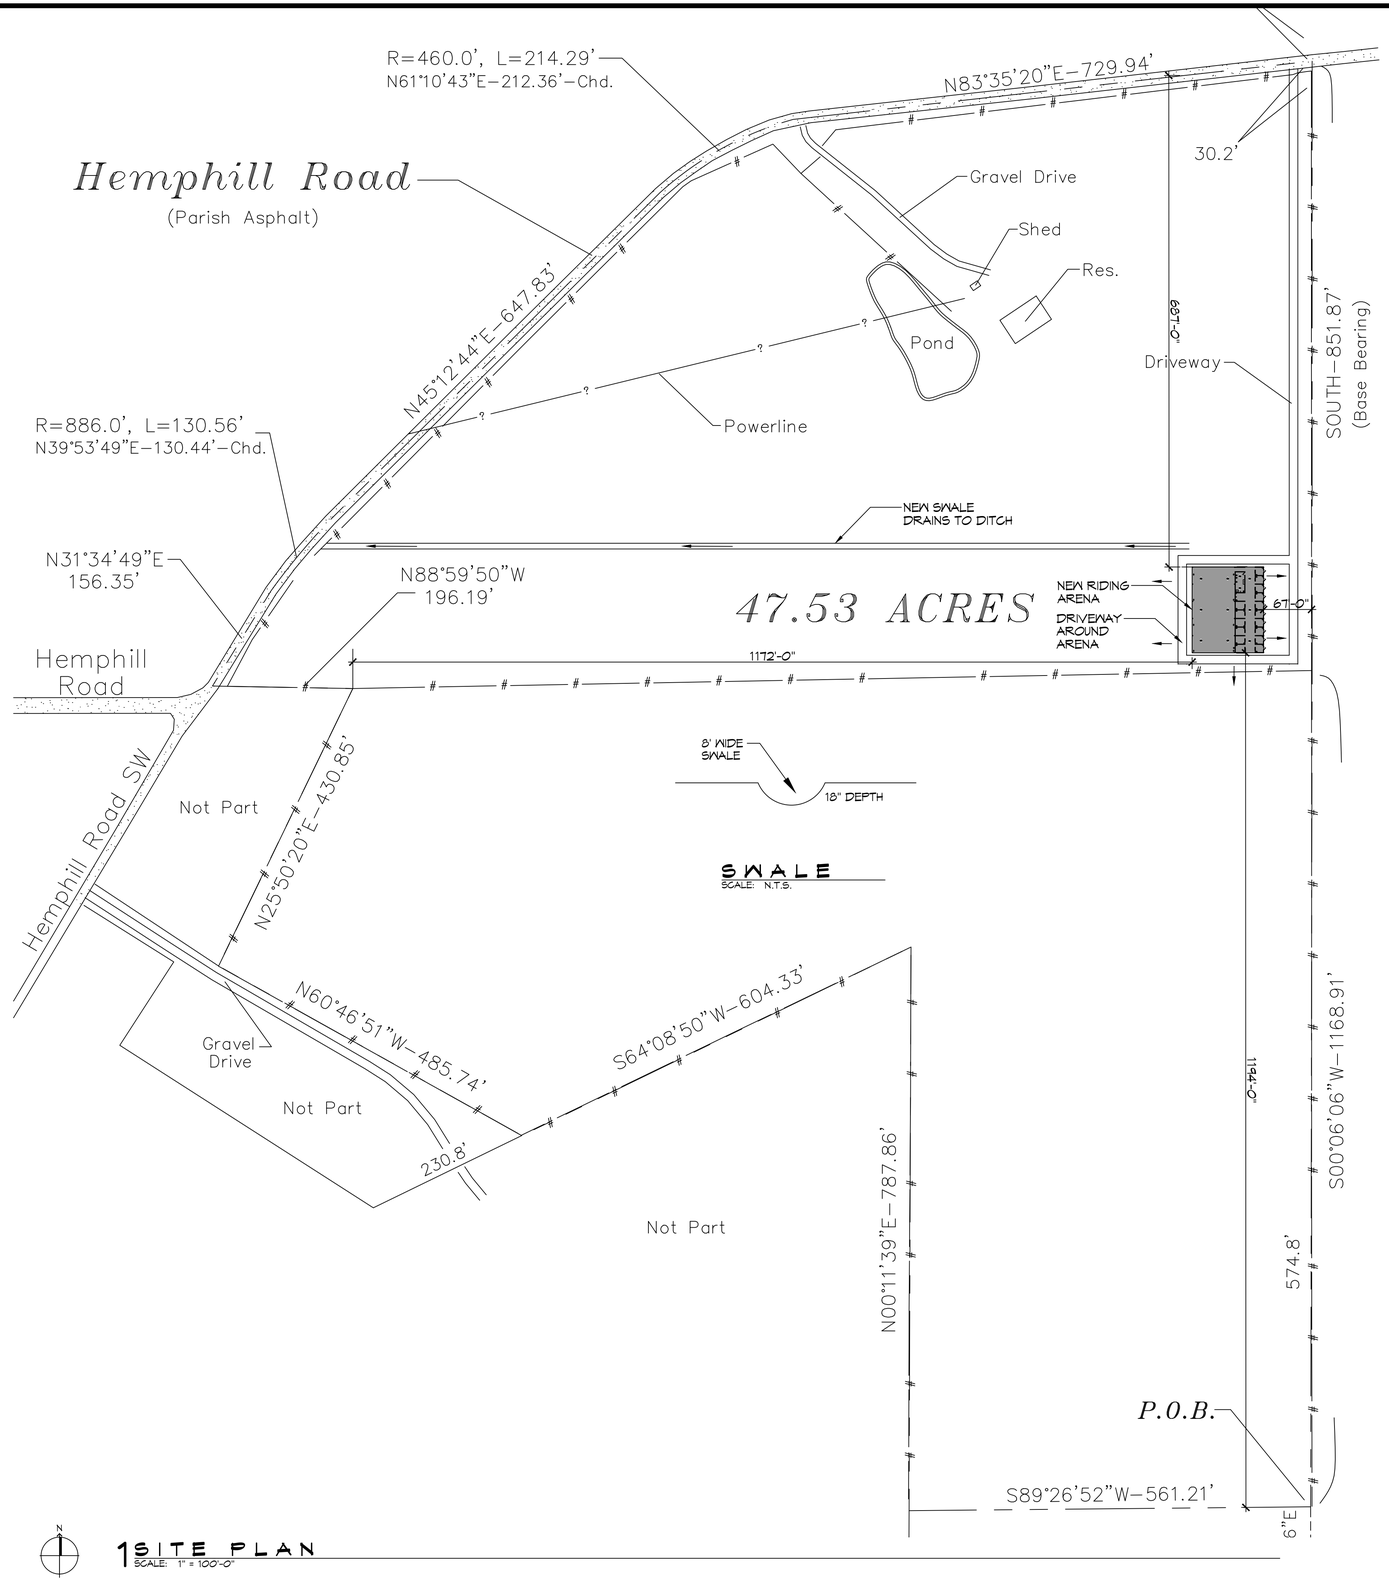

SWALE
SCALE: N.T.S.

1 SITE PLAN
SCALE: 1" = 100'-0"

ZONING

RESIDENTIAL DISTRICT
RURAL AREA

FLOOD ZONE

ZONE: X

BUILDING ELEVATION

GROUND ELEVATION 40.0'

RIDING STABLE SQ. FT.

TOTAL SQ. FT. = 12,152

DESIGN CRITERIA

THE CONSTRUCTION FOR SAID RESIDENCE, WHERE WIND SPEED IS 130 MILES PER HOUR AND WIND EXPOSURE ZONE B, IS DESIGNED IN ACCORDANCE WITH: AMERICAN FOREST AND PAPER ASSOCIATION (AF&PA) WOOD FRAME CONSTRUCTION MANUAL FOR ONE AND TWO FAMILY DWELLINGS (WFCM) 2001 EDITION AS WELL AS THE INTERNATIONAL RESIDENTIAL CODE (IRC) 2021 EDITION

SHEET INDEX

SHEET #	SHEET TITLE
C101	SITE PLAN
S101	FOUNDATION PLAN
S102	FLOOR PLAN

DAMMON ENGINEERING, INC.
LOUISIANA & MISSISSIPPI
www.dammonengineering.com
info@dammonengineering.com
PH: 985.649.5832
Chief Engineer: Brian Mistich, PE
5544 Highway 70 East
Slidell, LA 70458

#	DESCRIPTION	DATE

REVISIONS

SEAL:

NEW PRIVATE RIDING ARENA

ROBERT YOUNG RIDING ARENA

LOT # 71605
24516 HEMPHILL ROAD
BUSH, LA. 70431

JOB No:	2024	DATE:	03-20-4024
DRAWN BY:	SCM	CHECKED BY:	CKD

THE CONTENTS HEREIN ARE PROPERTY OF DAMMON ENGINEERING, INC. AND MAY NOT BE REPRODUCED IN WHOLE OR IN PART WITHOUT THE EXPRESS WRITTEN PERMISSION OF DAMMON ENGINEERING, INC. THIS DOCUMENT IS INTENDED ONLY FOR THE PURPOSE AND PROJECT FOR WHICH IT WAS PREPARED AND IS NOT TO BE USED FOR ANY OTHER PURPOSE OR PROJECT WITHOUT THE WRITTEN CONSENT OF DAMMON ENGINEERING, INC.

SHEET TITLE:
SITE PLAN

DRAWING NUMBER:

C101

SHEET No: 1 of 9