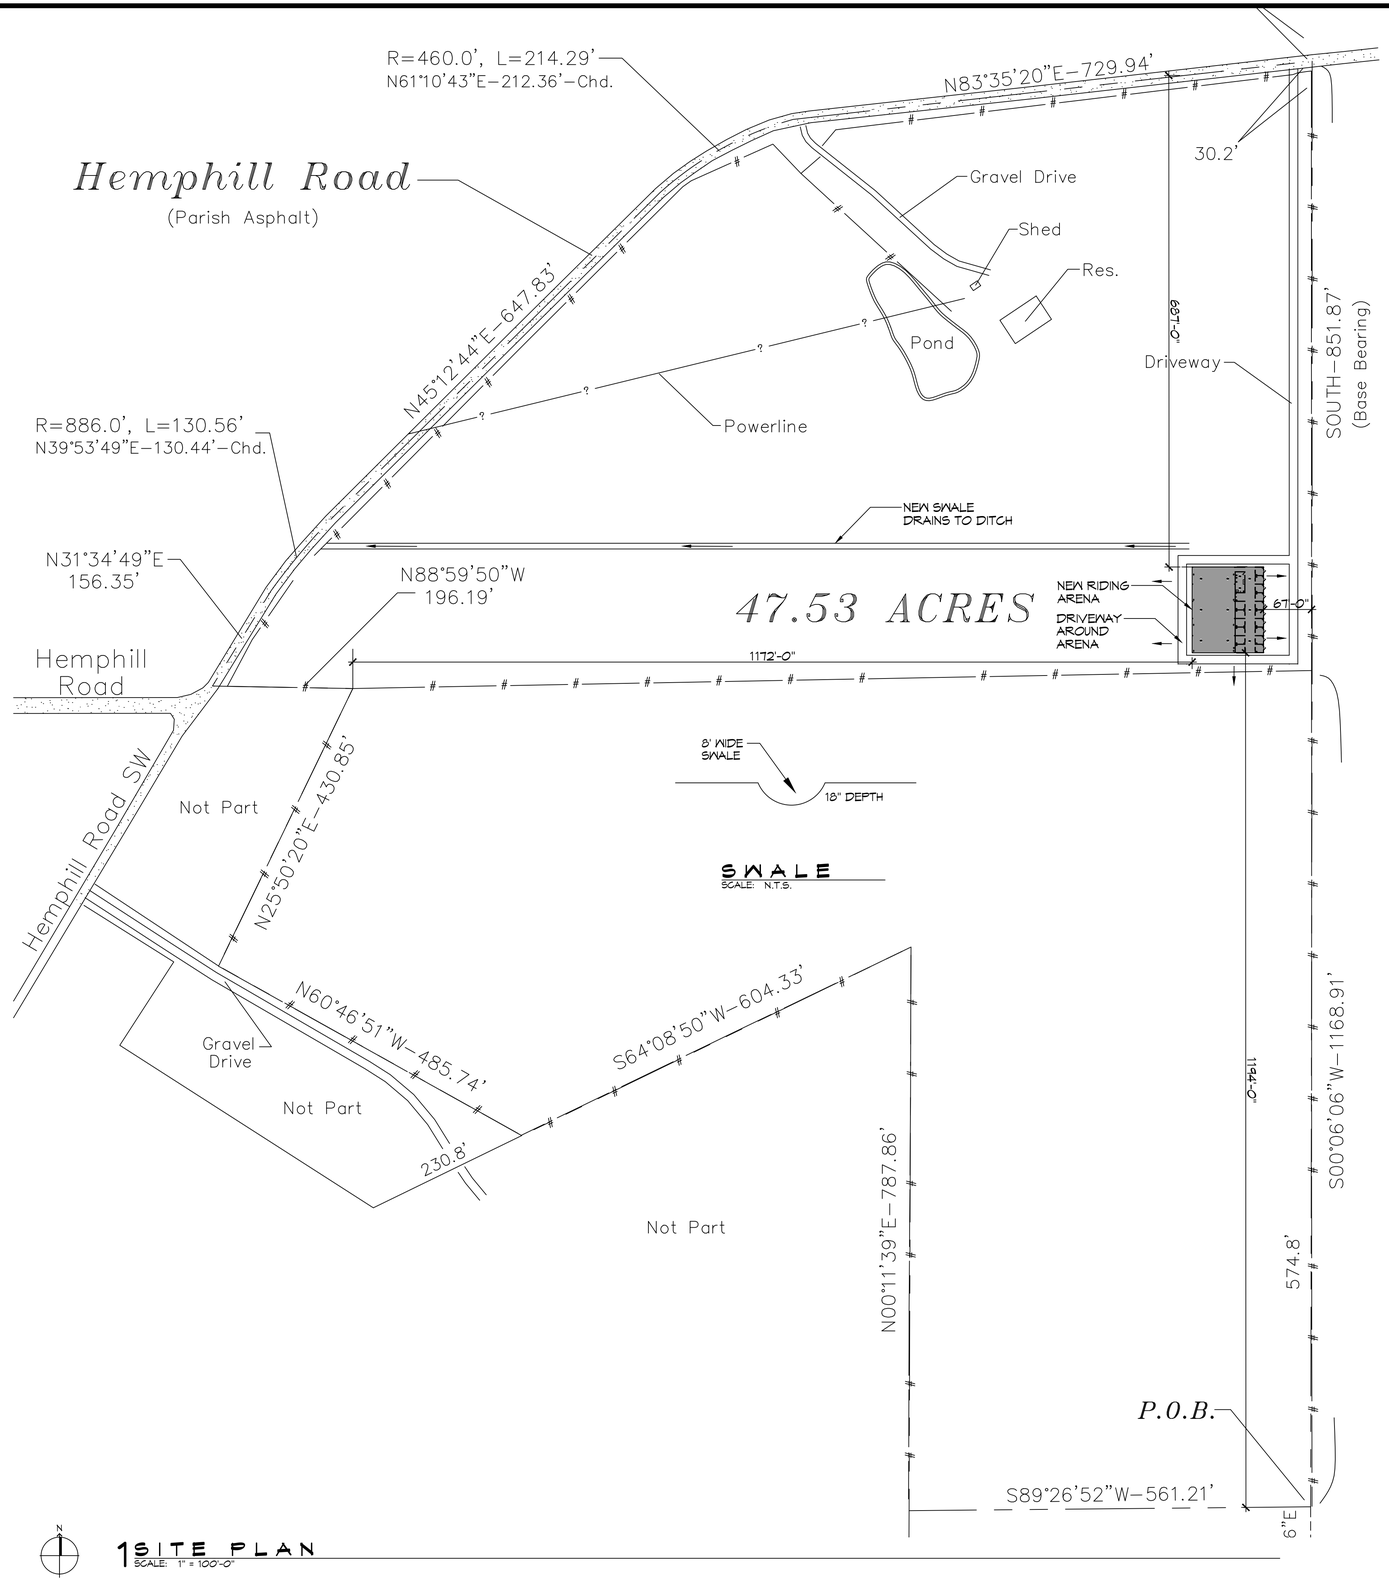

SWALE
SCALE: N.T.S.

1 SITE PLAN
SCALE: 1" = 100'-0"

ZONING

RESIDENTIAL DISTRICT
RURAL AREA

FLOOD ZONE

ZONE: X

BUILDING ELEVATION

GROUND ELEVATION 40.0'

RIDING STABLE SQ. FT.

TOTAL SQ. FT. = 12,152

DESIGN CRITERIA

THE CONSTRUCTION FOR SAID RESIDENCE, WHERE WIND SPEED IS 130 MILES PER HOUR AND WIND EXPOSURE ZONE B, IS DESIGNED IN ACCORDANCE WITH: AMERICAN FOREST AND PAPER ASSOCIATION (AF&PA) WOOD FRAME CONSTRUCTION MANUAL FOR ONE AND TWO FAMILY DWELLINGS (WFCM) 2001 EDITION AS WELL AS THE INTERNATIONAL RESIDENTIAL CODE (IRC) 2021 EDITION

SHEET INDEX

SHEET #	SHEET TITLE
G101	SITE PLAN
S101	FOUNDATION PLAN
S102	FLOOR PLAN

DAMMON ENGINEERING, INC.
LOUISIANA & MISSISSIPPI
www.dammonengineering.com
info@dammonengineering.com
PH: 985.649.5832
Chief Engineer: Brian Mistich, PE
5540 Hodgson Trail
Slidell, LA 70458

#	DESCRIPTION	DATE

REVISIONS

SEAL:

STATE OF LOUISIANA
BRIAN A. MISTICH
License No. 30187
PROFESSIONAL ENGINEER

NEW PRIVATE RIDING ARENA

ROBERT YOUNG RIDING ARENA

LOT = 71605
24516 HEMPHILL ROAD
BUSH LA. 70431

JOB No:	2024	DATE:	03-21-2024
DRAWN BY:	SGA	CHECKED BY:	CAD

THIS DRAWING IS THE PROPERTY OF DAMMON ENGINEERING, INC. ANY REPRODUCTION OR USE FOR OTHER PROJECTS OR BY OTHERS WITHOUT WRITTEN CONSENT IS PROHIBITED. THE DRAWING IS TO BE RETURNED UPON REQUEST.

SHEET TITLE:
SITE PLAN

DRAWING NUMBER:

C101

SHEET No: 1 of 3