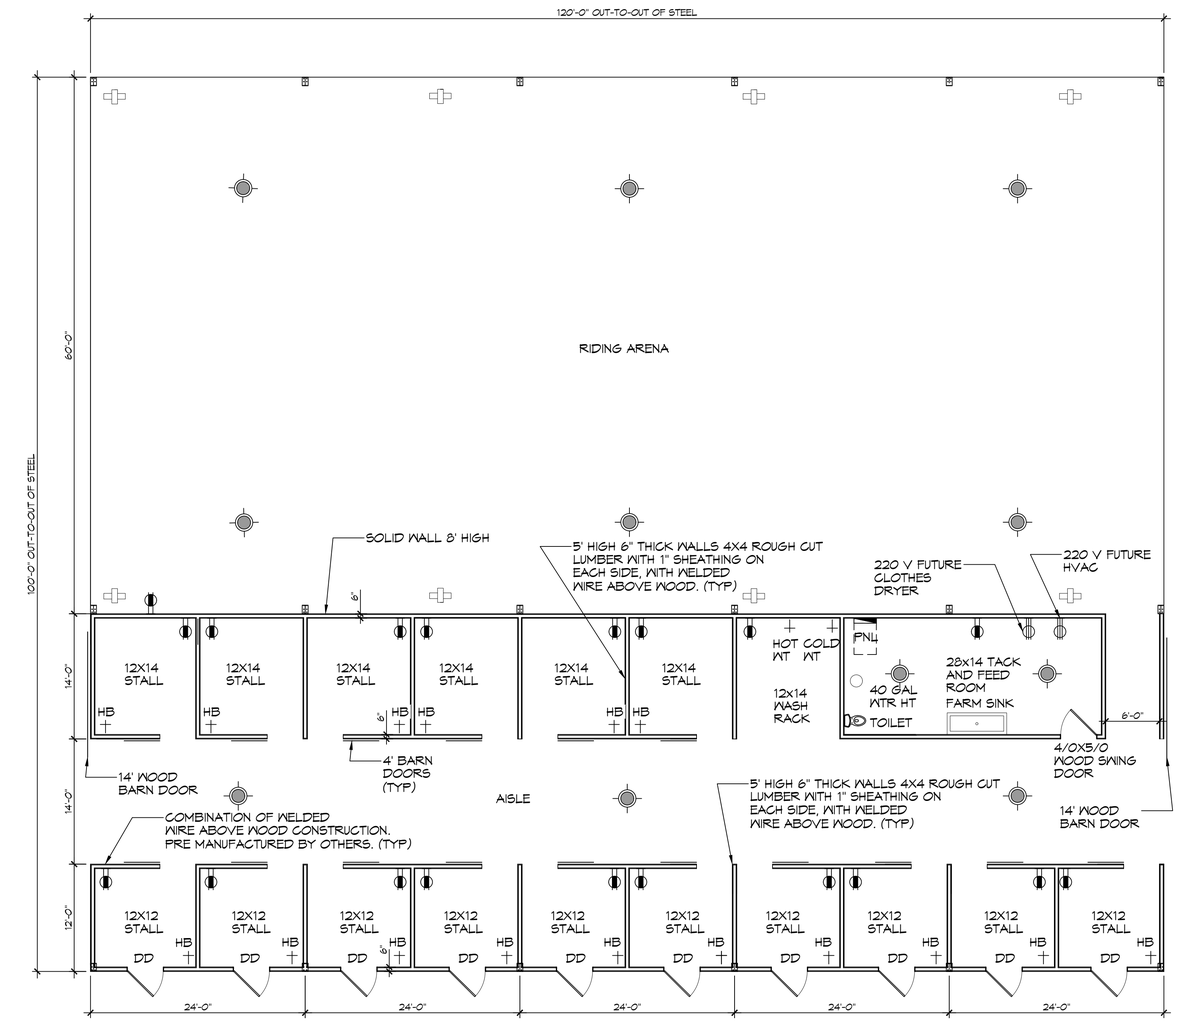

N

3 FLOOR PLAN

SCALE: 1/8"=1'-0"

LEGEND

- 120V LED WAREHOUSE LIGHT
- 3/4 " HOSE BIB
- IRRIGATION HEAD
- GFCI 102V RECEPTACLE
- 220V RECEPTACLE
- 200 AMP PANEL
- 40 GAL WATER HEATER
- DD — DUTCH DOOR

DAMMON ENGINEERING, INC.
LOUISIANA & MISSISSIPPI
www.dammonengineering.com
info@dammonengineering.com
PH: 985.649.5821
Chief Engineer: Brian Mistich, PE
554 Old Spanish Trail
Slidell, LA 70458

REVISIONS

#	DESCRIPTION	DATE

SEAL:

STATE OF LOUISIANA
BRIAN A. MISTICH
License No. 30187
PROFESSIONAL ENGINEER

NEW PRIVATE RIDING ARENA

ROBERT YOUNG RIDING ARENA

LOT # 71605
24516 HEWPHILL ROAD
BUSH LA. 70431

JOB No:	2024
DATE:	03-21-4024
DRAWN BY:	GCD
CHECKED BY:	BAM

THIS PLAN IS PROPRIETARY AND MUST REMAIN THE PROPERTY OF DAMMON ENGINEERING, INC. ANY REPRODUCTION OR USE OF THIS PLAN WITHOUT WRITTEN CONSENT OF DAMMON ENGINEERING, INC. IS PROHIBITED. THIS PLAN IS NOT TO BE USED FOR CONSTRUCTION UNLESS SEALED BY A LICENSED PROFESSIONAL ENGINEER. THE PLAN MAY BEAR ERRORS OR OMISSIONS IF ANY PLAN IS ALTERED OR REPRODUCED WITHOUT CONSENT OF DAMMON ENGINEERING, INC. THE ENGINEER WILL NOT BE RESPONSIBLE FOR ANY ERRORS OR OMISSIONS.

SHEET TITLE:
FLOOR PLAN

DRAWING NUMBER:

S102

SHEET No: 3 of 3

FILE NAME: J:\+ Foundations w/ Structural Only\Riding Arena Bros Jobs Brian Bienvenu\Current Drawings\S102 - Floor Plan, XREF DATE & TIME: Thursday, March 21, 2024 8:09:53 AM