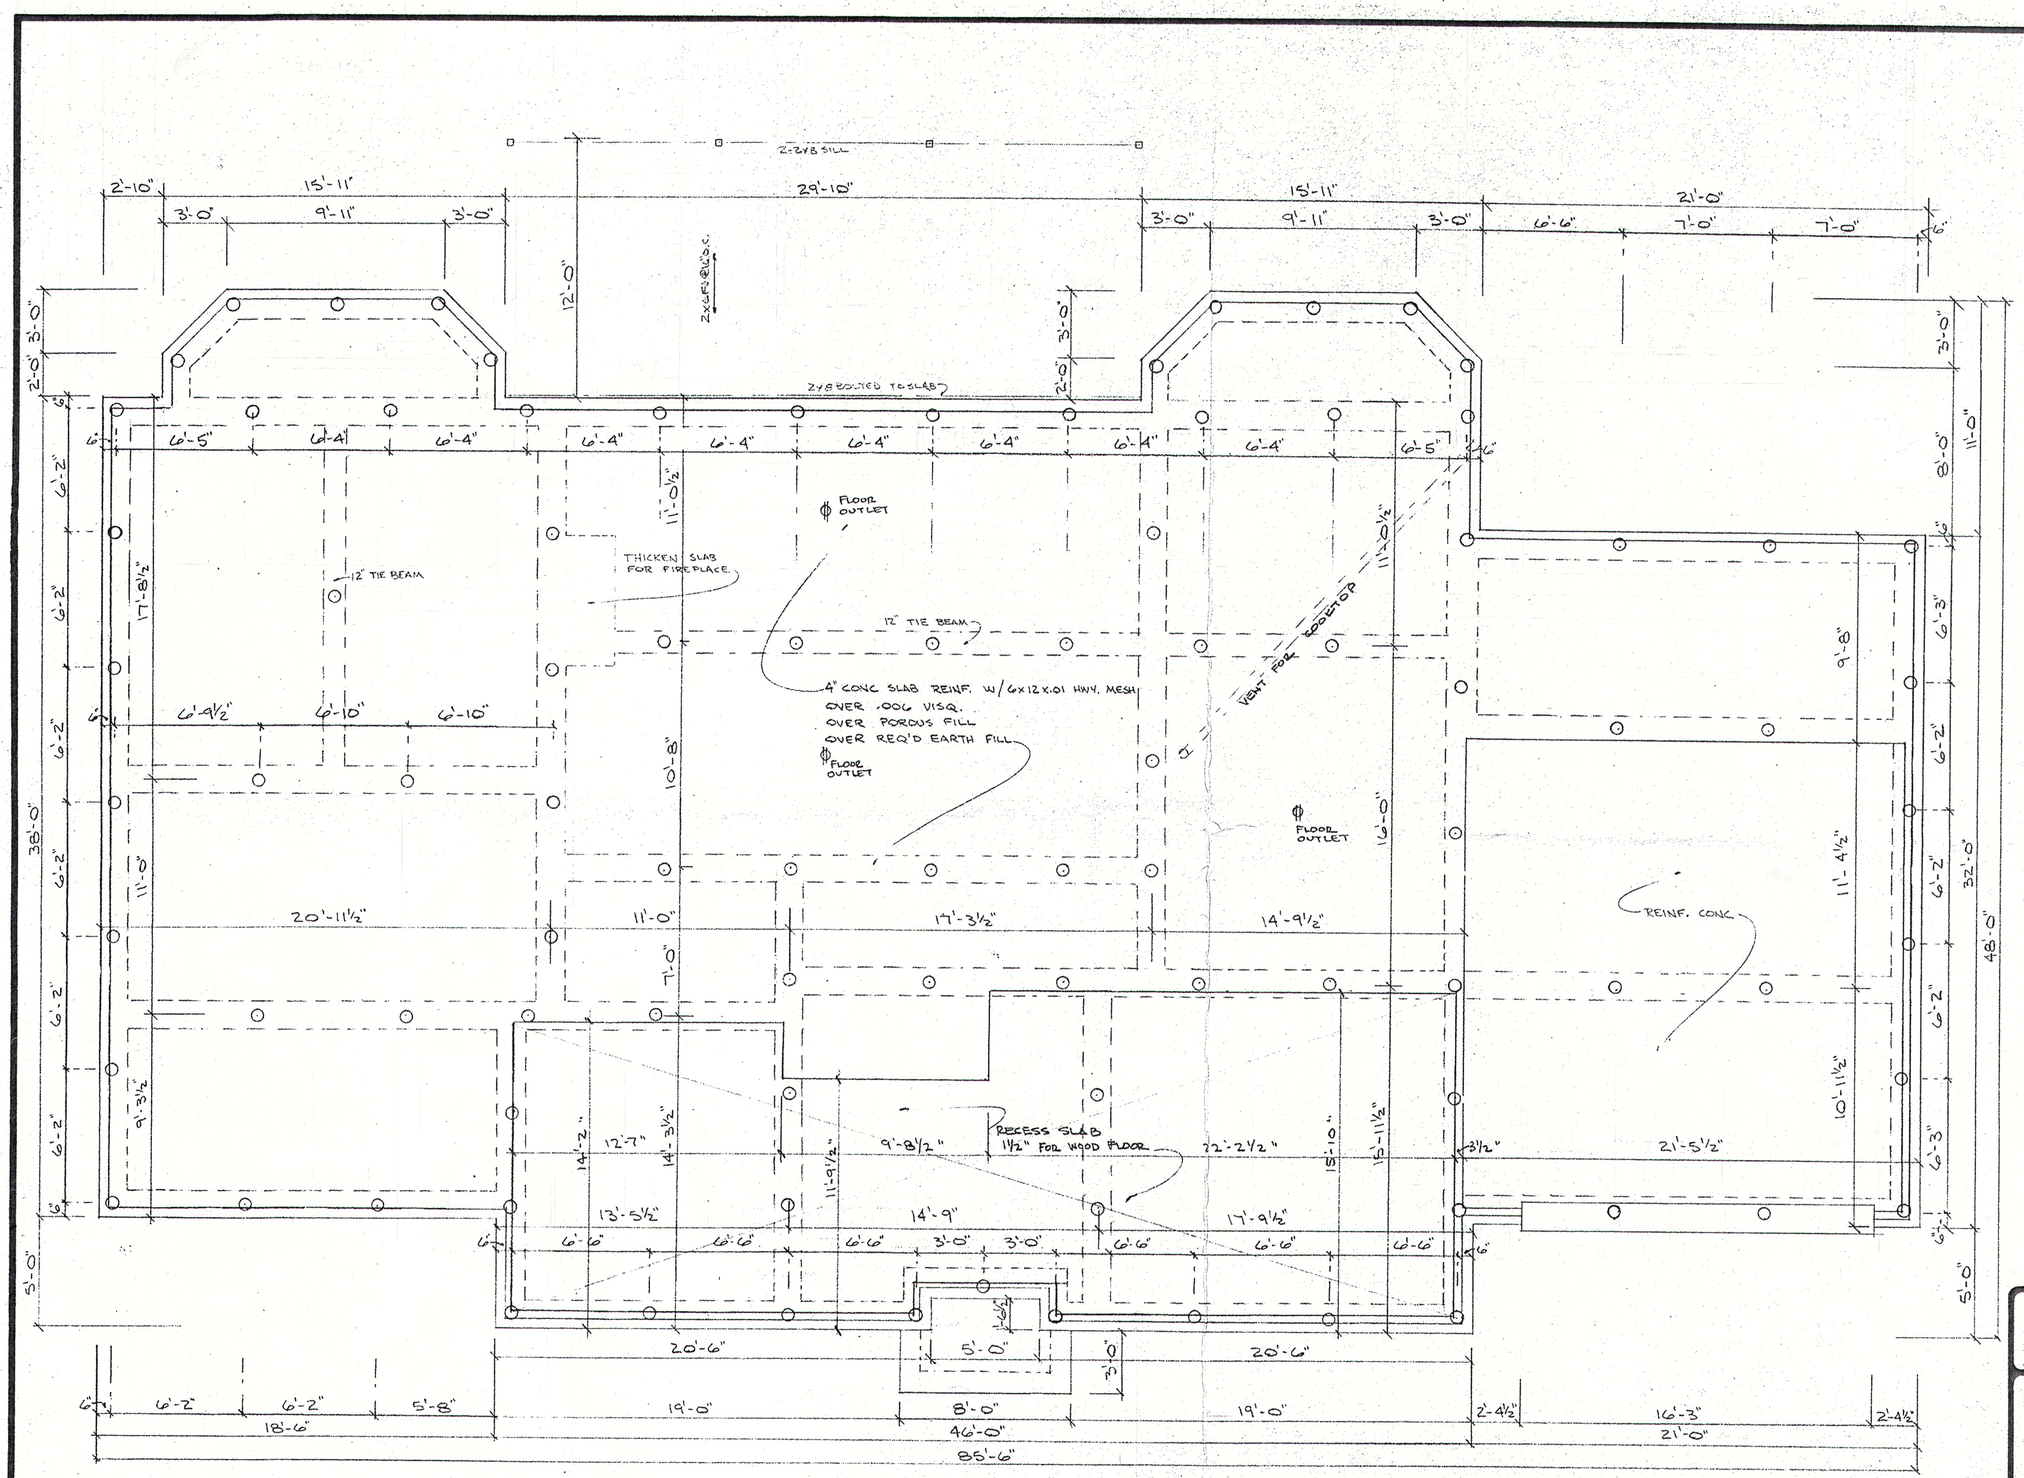

"FOUNDATION PLAN"
SCALE 1/4"=1'-0"

Date 8-5-86
Approved for Construction
Beau Chene
Environmental Committee
By

PLANS FOR
HERITAGE BUILDERS LTD.
LOT 608, BEAU CHENE S/D
ST. TAMMANY PARISH, LA

DesignTech
Residential Planners, Inc.
Mandeville, La.
626-1377

DATE 7-14-86
SHEET 4/7

CODE	LIV. AREA	AREA U.B.	DET.	INDEX	R	EL	H
BS	4317	4816	X	1104	0	A	R

NOTES

Although every effort has been made in preparing these plans the contractors must check all details and be responsible for same.

This drawing contains valuable, confidential, proprietary, trade secret information of DesignTech. No reproduction or other use of the drawing or any of its contents is permitted without the written consent of DesignTech.
© Copyright, 1985, an unpublished work by DesignTech.
ALL RIGHTS RESERVED.

BRUNING 40-105 66398-1