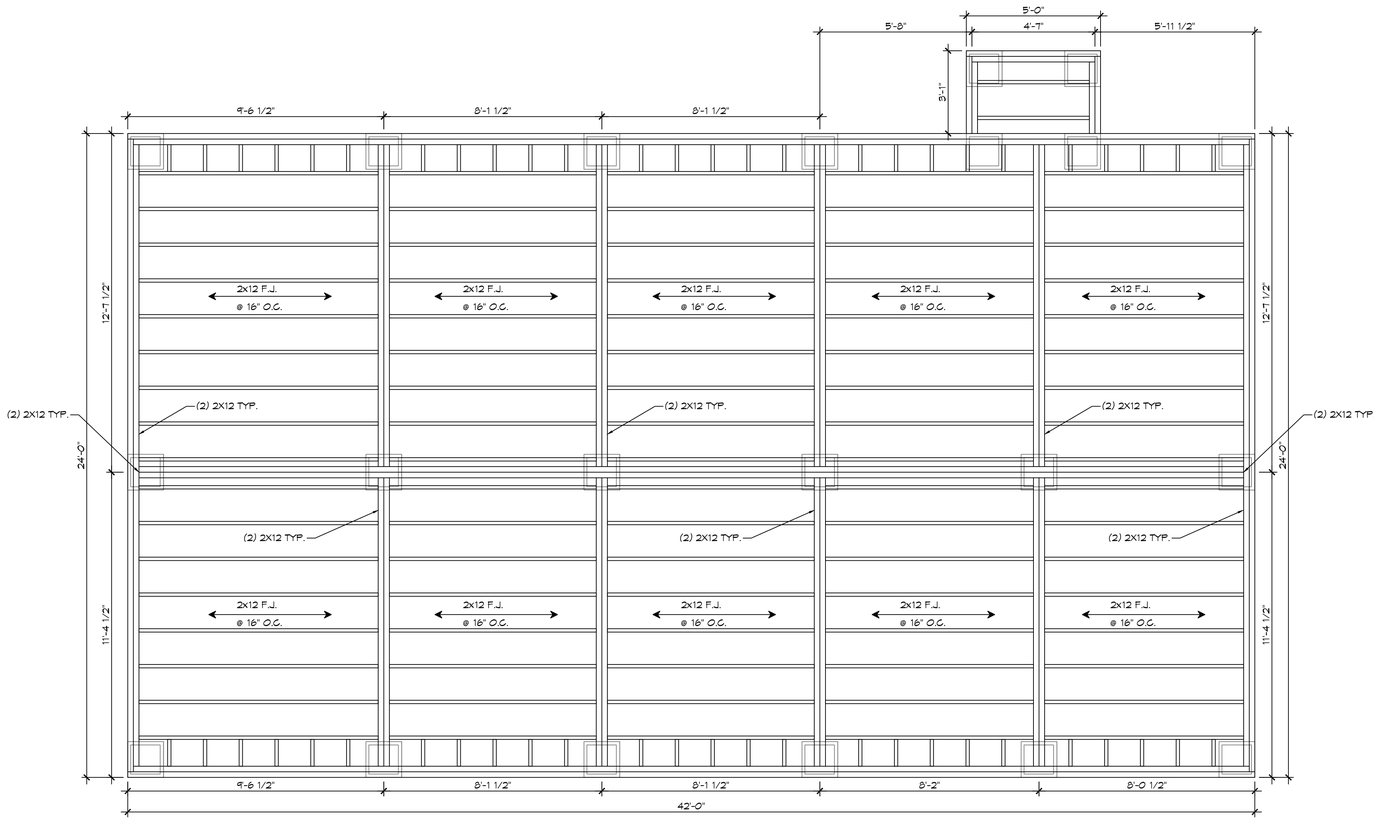

3 FLOOR FRAMING

SCALE: 3/8" = 1'-0"

N

DAMMON ENGINEERING, INC.
LOUISIANA & MISSISSIPPI

www.dammonengineering.com
info@dammonengineering.com
PH: 985.649.5922

Chief Engineer: Brian Mistich, PE
554 Old Spanish Trail
Slidell, LA 70458

REVISIONS

#	DESCRIPTION	DATE

STATE OF LOUISIANA
BRIAN A. MISTICH
License No. 30187
PROFESSIONAL ENGINEER

STEVE BARRIOS

34851 EDGAR KENNEDY RD.
PEARL RIVER, LA 70452

JOB No:	
DATE:	05-04-2023
DRAWN BY:	CKD
CHECKED BY:	BAM

THE CONTENTS OF THIS DOCUMENT, INCLUDING ALL DRAWINGS AND SPECIFICATIONS, ARE THE PROPERTY OF DAMMON ENGINEERING, INC. AND SHALL NOT BE REPRODUCED IN WHOLE OR IN PART WITHOUT WRITTEN PERMISSION OF DAMMON ENGINEERING, INC. THIS DOCUMENT IS INTENDED ONLY FOR THE PURPOSE FOR WHICH IT WAS PREPARED BY DAMMON ENGINEERING, INC. ANY REUSE OF THIS DOCUMENT FOR OTHER PROJECTS OR PURPOSES WITHOUT WRITTEN PERMISSION OF DAMMON ENGINEERING, INC. IS PROHIBITED.

SHEET TITLE:
FLOOR FRAMING PLAN

DRAWING NUMBER:
S102

SHEET No: 3 of 7