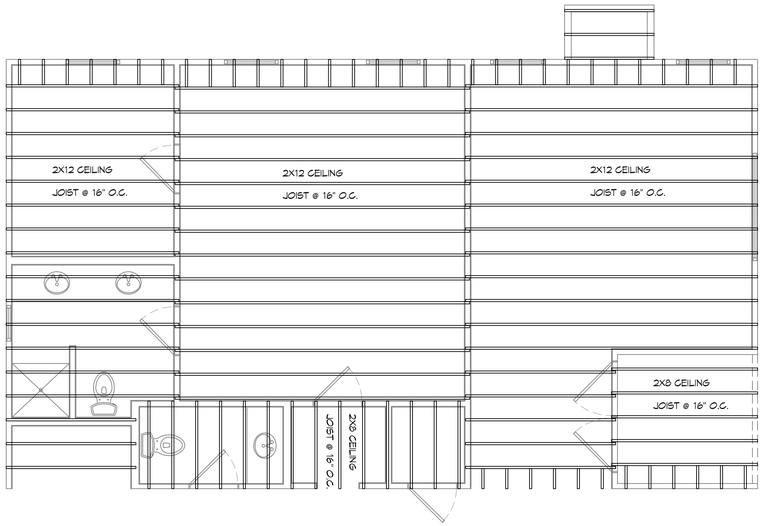

N

4 CEILING JOIST PLAN
SCALE: 1/4" = 1'-0"

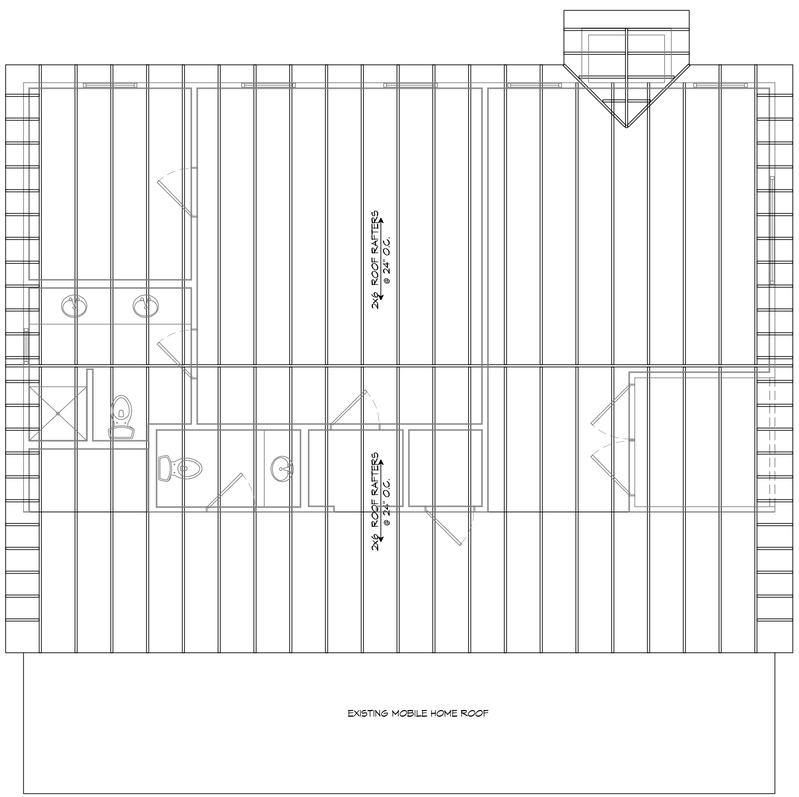

N

5 ROOF FRAMING PLAN
SCALE: 1/4" = 1'-0"

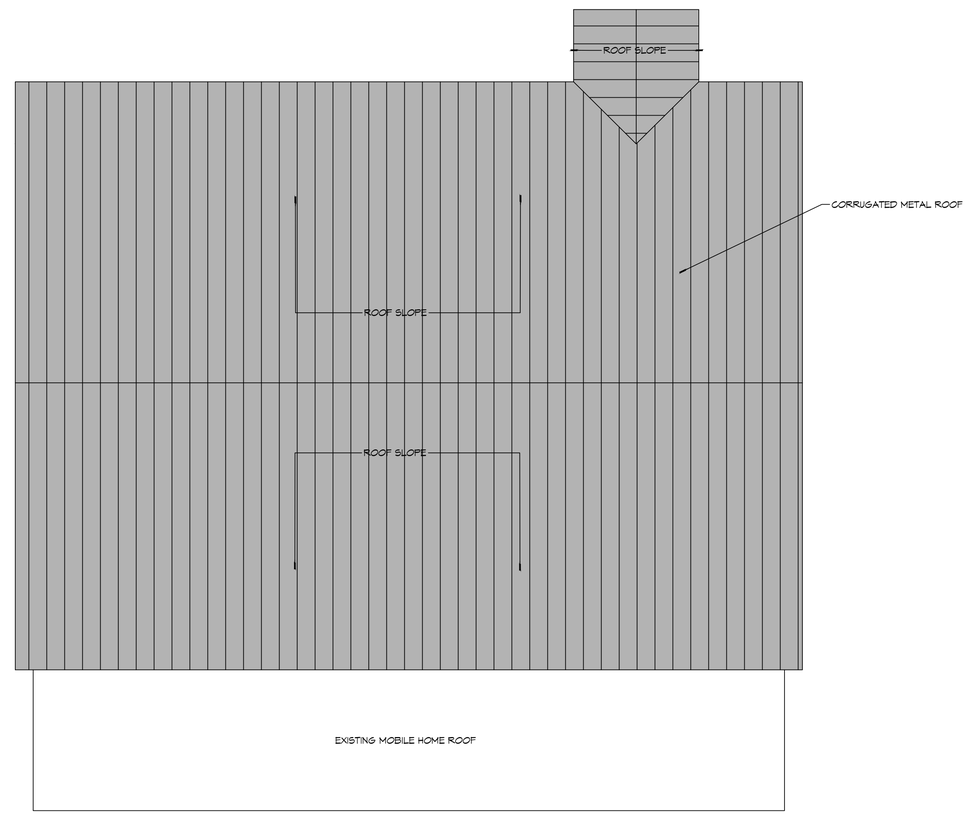

N

6 ROOF PLAN
SCALE: 1/4" = 1'-0"

DAMMON ENGINEERING, INC.
LOUISIANA & MISSISSIPPI
www.dammonengineering.com
info@dammonengineering.com
PH: 985-649-5922
Chief Engineer: Brian Mistich, PE
554 Old Spanish Trail
Slidell, LA 70458

REVISIONS

#	DESCRIPTION	DATE
1	Added Roof Details	8/1/2022

STATE OF LOUISIANA
BRIAN A. MISTICH
License No. 30187
PROFESSIONAL ENGINEER

STEVE BARRIOS

34861 EDGAR KENNEDY RD.
PEARL RIVER, LA 70452

JOB No: CAD
DRAWN BY:
DATE: 08-04-2022
CHECKED BY: BAM

THIS SHEET CONTAINS PROPRIETARY INFORMATION, PROPERTY OF DAMMON ENGINEERING, INC. ANY REPRODUCTION IN PART OR AS A WHOLE WITHOUT THE WRITTEN PERMISSION OF DAMMON ENGINEERING, INC. IS PROHIBITED. THIS DOCUMENT IS ISSUED FOR THE PARTY TO WHOM IT IS ADDRESSED. THE INFORMATION CONTAINED HEREIN IS TO BE USED ONLY FOR THE PURPOSE FOR WHICH THE SERVICE HAS BEEN PROVIDED AND IS NOT TO BE USED FOR OTHER PURPOSES OR REPRODUCED, PUBLISHED OR MADE AVAILABLE TO OTHER PERSONS OR ENTITIES WITHOUT THE WRITTEN PERMISSION OF DAMMON ENGINEERING, INC.

SHEET TITLE:
ROOF FRAMING PLAN

DRAWING NUMBER:
S103

SHEET No: 4 of 7

FILE NAME: J:\2-Engineering w/ Structural Only\Steve Barrios Front Rear\Current Drawings\S103 - Roof Framing Plan.dwg PLOT DATE & TIME: Thursday, May 4, 2023 9:37:14 AM