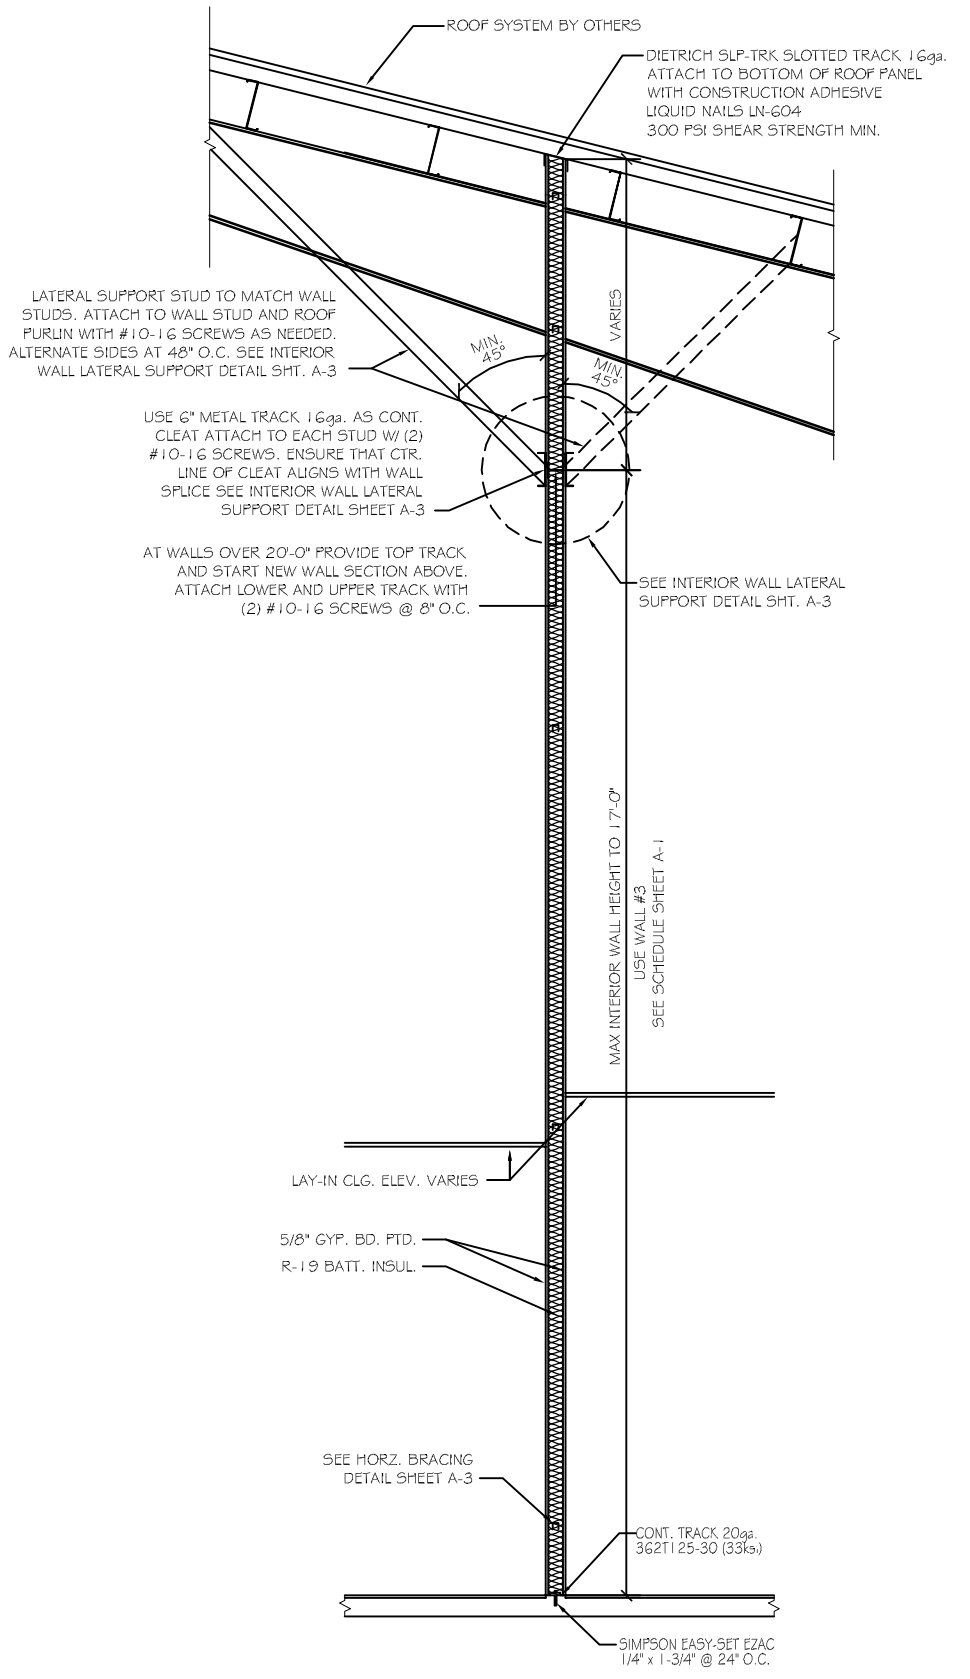

INTERIOR WALL DETAIL

SCALE: 3/4"=1'-0"

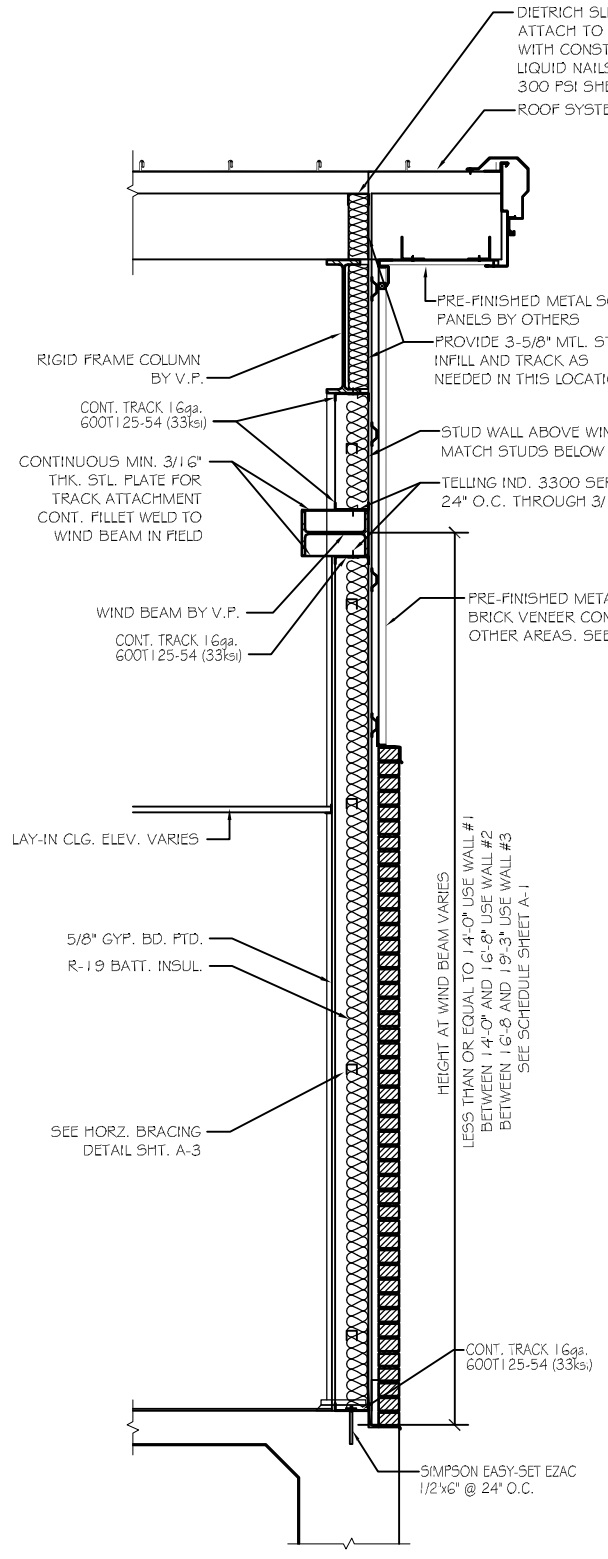

ENDWALL WALL DETAIL

SCALE: 3/4"=1'-0"

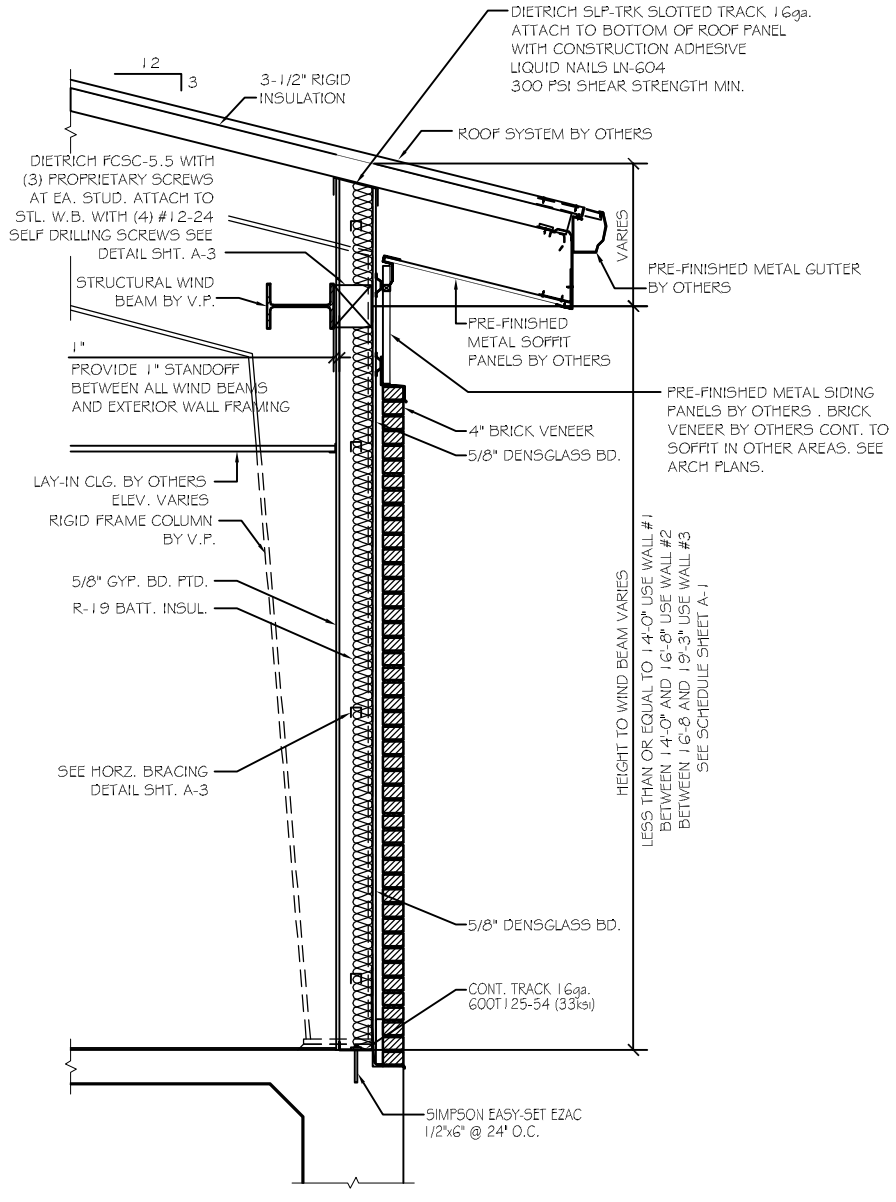

SIDE WALL DETAIL

SCALE: 3/4"=1'-0"

DAMMON
ENGINEERING, INC.

CHIEF ENGINEER
EMMETT
DAMMON, P.E.

CHIEF ARCHITECT
ROBERT
WILTSE

1095 FLORIDA AVENUE
SLIDELL, LA. 70458
OFFICE: 985-649-5832
FAX: 985-641-5950

WEBSITE:
WWW.DAMMONENGINEERING.COM

EMAIL:
DAMMONENG@BELLSOUTH.NET

ARCHITECTURE

ENGINEERING

STUDIES

PLANNING

INVESTIGATION

EXPERT WITNESS

STUD WALL CALCULATIONS

BRAC - UPGRADE
F-15 CIRF
NAS JRB NEW ORLEANS
FOR
BROADMOOR, LLC

STUD WALL DETAILS

REV:

SCALE: AS NOTED

JOB#: 2058

DATE: 03-10-2010

SHEET 2

A-2

OF 3