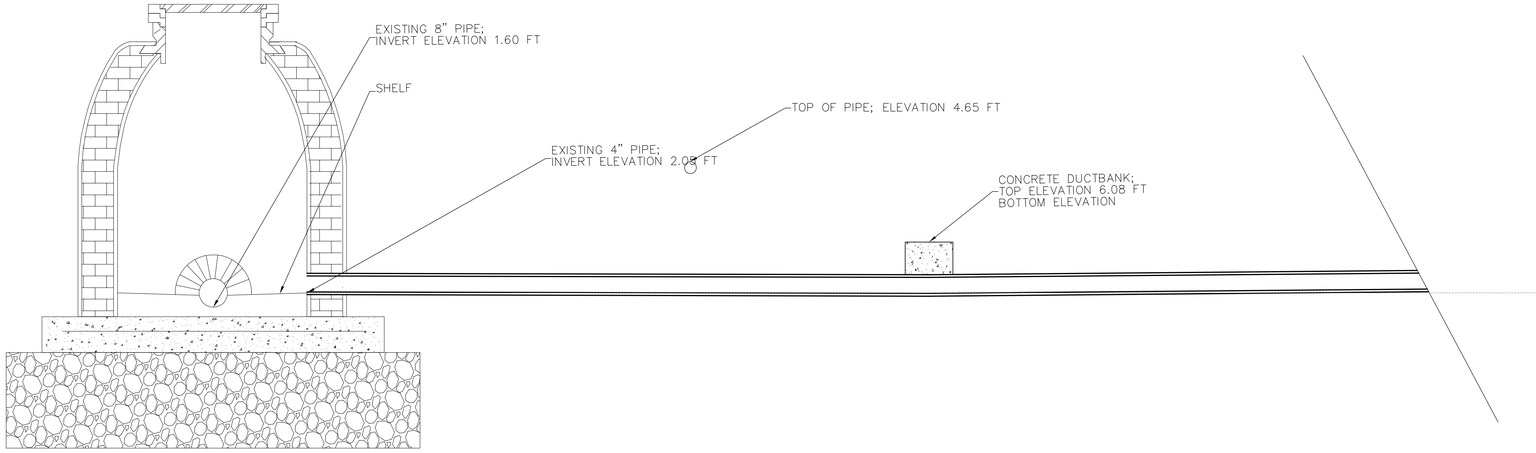
EXISTING 8" PIPE;
INVERT ELEVATION 1.60 FT
SHELF
TOP OF PIPE; ELEVATION 4.65 FT
EXISTING 4" PIPE;
INVERT ELEVATION 2.05 FT
CONCRETE DUCTBANK;
TOP ELEVATION 6.08 FT
BOTTOM ELEVATION

TOP OF MANHOLE; ELEVATION 7.95 FT
EXISTING 8" PIPE;
INVERT ELEVATION 1.60 FT
EXISTING 4" PIPE;
INVERT ELEVATION 2.05 FT
TOP OF PIPE; ELEVATION 4.65 FT
CONCRETE DUCTBANK;
TOP ELEVATION 6.08 FT
BOTTOM ELEVATION
20" STORM WATER PIPE;
TOP OF PIPE ELEVATION 6.74 FT
BOTTOM OF PIPE ELEVATION 5.80 FT
2" STEAM PIPE; TOP OF PIPE ELEVATION 6.08FT
CONCRETE DUCTBANK;
TOP ELEVATION 6.08 FT
BOTTOM ELEVATION

TOP OF MANHOLE; ELEVATION 7.95 FT
EXISTING 8" MAIN;
INVERT ELEVATION 1.60 FT
TOP OF PIPE; ELEVATION 4.65 FT
CONCRETE DUCTBANK;
TOP ELEVATION 6.08 FT
BOTTOM ELEVATION
20" STORM WATER PIPE;
TOP OF PIPE ELEVATION 6.74 FT
BOTTOM OF PIPE ELEVATION 5.80 FT
2" STEAM PIPE; TOP OF PIPE ELEVATION 6.08FT
CONCRETE DUCTBANK;
TOP ELEVATION 6.08 FT
BOTTOM ELEVATION