FILE NAME: J:\--- Government\2372 -- Town L State Police HVAC Renovation\Drawings\Current Drawings\M101-- Mechanical Floor Plan_PLOT DATE & TIME: Tuesday, April 16, 2019 8:29:51 AM

GENERAL HVAC DETAIL NOTES

1. ALL MECHANICAL WORK SHALL BE COORDINATED WITH THE WORK OF OTHER TRADES.
2. VERIFY ROUTING OF ALL WORK ON SITE.
3. HVAC CONTRACTOR REPLACE ALL EQUIPMENT FILTERS AT THE TIME OF POSSESSION OF THE PROJECT BY THE OWNER, USING ONLY NEW FILTERS OF THE PROPER SIZE AND TYPE.
4. CONTRACTOR SHALL LEAVE THE HVAC SYSTEM IN PROPER WORKING ORDER, AND SHALL GUARANTEE SAME FOR A PERIOD OF TWELVE (12) MONTHS FROM THE DATE OF SUBSTANTIAL COMPLETION.
5. PROVIDE A MINIMUM 4" THICK LEVEL PRE-CAST CONCRETE PAD FOR PACKAGED UNITS AT GRADE. THE SIZE OF THE PRE-CAST PAD WILL BE REQUIRED TO ACCOMMODATE THE FOOT PRINT OF THE UNIT AND BE ACCEPTABLE FOR MOUNTING.
6. WHERE MOUNTING HEIGHTS ARE NOT INDICATED OR DIMENSIONED, INSTALL MECHANICAL SERVICES AND OVERHEAD EQUIPMENT TO PROVIDE THE MAXIMUM HEADROOM POSSIBLE.

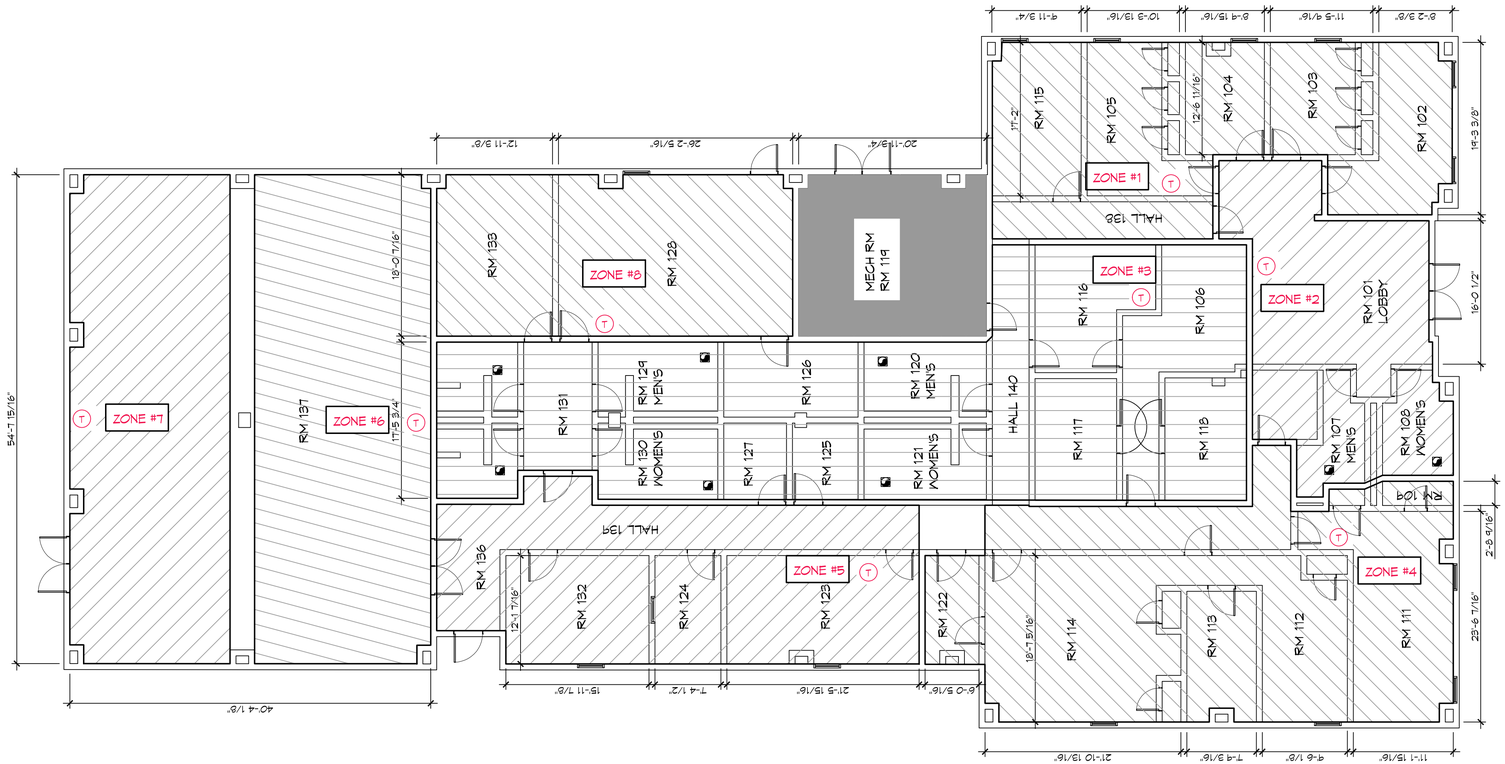

1 MECHANICAL FLOOR PLAN
SCALE: 1/8" = 1'-0"

ZONES

DAMMON ENGINEERING, INC.
LOUISIANA & MISSISSIPPI
www.dammonengineering.com
info@dammonengineering.com
PH: 985.649.5832

Chief Engineer: Brian Mistich, PE
555 Oak Forest Trail
Slidell, LA 70458

REVISIONS

#	DESCRIPTION	DATE

SEAL:

TANGIPAHOA CELLS 13, 14, 15, & 16 LEACHATE FORCEMAINS AND FORCEMAINS

TANGIPAHOA REGIONAL SOLID WASTE FACILITY
57510 HANO ROAD
INDEPENDENCE, LOUISIANA

JOB No: 2356 | DATE: 12/21/2017
DRAWN BY: ??? | CHECKED BY: ???

These plans and specifications are the property of Dammon Engineering, Inc. and are not to be used in any manner without the written permission of Dammon Engineering, Inc. All common law, statutory and other reserved rights, including copyright, are reserved by Dammon Engineering, Inc. These plans and specifications are not to be used on any project for which they have not been prepared and developed without written consent of Dammon Engineering, Inc. Visual contact with these plans and specifications shall constitute prima facie evidence of acceptance of these restrictions.

SHEET TITLE:
MECHANICAL FLOOR PLAN

DRAWING NUMBER:
M101

SHEET No: 00 of ##