FILE_NAME: J:\-- Government\3372 -- Town L Slate Police HVAC Renovation\Drawings\Current Drawings\MD101 -- Mechanical Demo.dwg PLOT DATE & TIME: Thursday, June 6, 2019 8:58:40 AM

GENERAL HVAC DETAIL NOTES

1. ALL MECHANICAL WORK SHALL BE COORDINATED WITH THE WORK OF OTHER TRADES.
2. VERIFY ROUTING OF ALL WORK ON SITE.
3. HVAC CONTRACTOR REPLACE ALL EQUIPMENT FILTERS AT THE TIME OF POSSESSION OF THE PROJECT BY THE OWNER, USING ONLY NEW FILTERS OF THE PROPER SIZE AND TYPE.
4. CONTRACTOR SHALL LEAVE THE HVAC SYSTEM IN PROPER WORKING ORDER AND SHALL GUARANTEE SAME FOR A PERIOD OF TWELVE (12) MONTHS FROM THE DATE OF SUBSTANTIAL COMPLETION.
5. WHERE MOUNTING HEIGHTS ARE NOT INDICATED OR DIMENSIONED, INSTALL MECHANICAL SERVICES AND OVERHEAD EQUIPMENT TO PROVIDE THE MAXIMUM HEADROOM POSSIBLE.

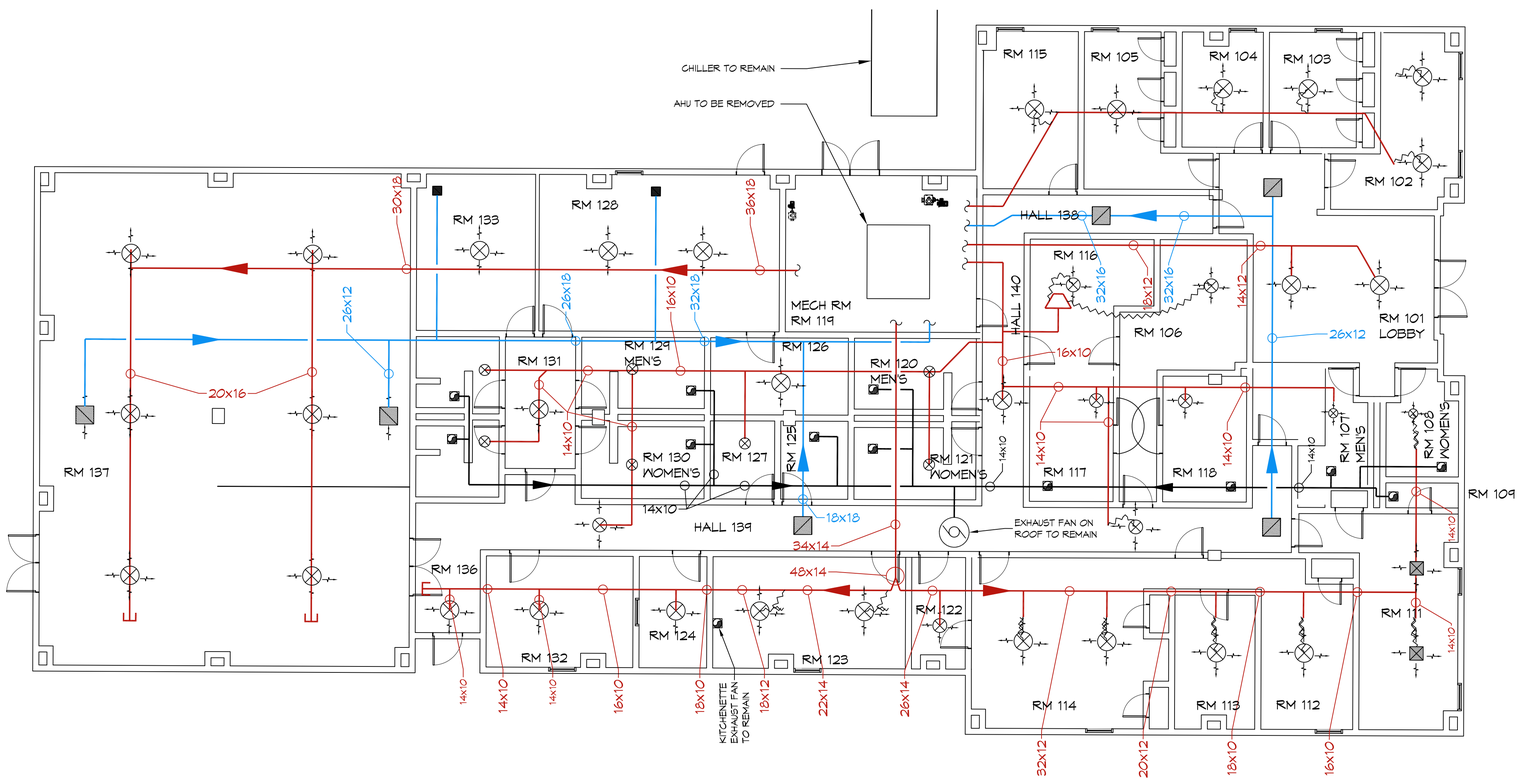

1 MECHANICAL DEMO PLAN
SCALE: 1/8" = 1'-0"

ZONES

DAMMON ENGINEERING, INC.
LOUISIANA & MISSISSIPPI
www.dammonengineering.com
info@dammonengineering.com
PH: 985.649.5832
Chief Engineer: Brian Mistich, PE
5454 Old Spanish Trail
Slidell, LA 70458

REVISIONS

#	DESCRIPTION	DATE

SEAL:

HVAC REPLACEMENT
STATE POLICE TROOP L HEADQUARTERS
[PROJECT ADDRESS]

JOB No: 3372 | DATE: 5/3/2019
DRAWN BY: JAG/MK | CHECKED BY: PD

The Architectural Work Product and the ideas and designs incorporated therein, as an instrument of service, is and shall remain the property of Dammon Engineering, Inc. whether the Project for which it has been prepared is executed or not. Visual contact with these plans shall constitute prima facie evidence of the acceptance of these restrictions. Reproduction of these plans without the written permission of Dammon Engineering, Inc. and unless this notice appears on all such reproductions is prohibited by law.

SHEET TITLE:
MECHANICAL DEMO PLAN

DRAWING NUMBER:
MD101

SHEET No: 00 of #