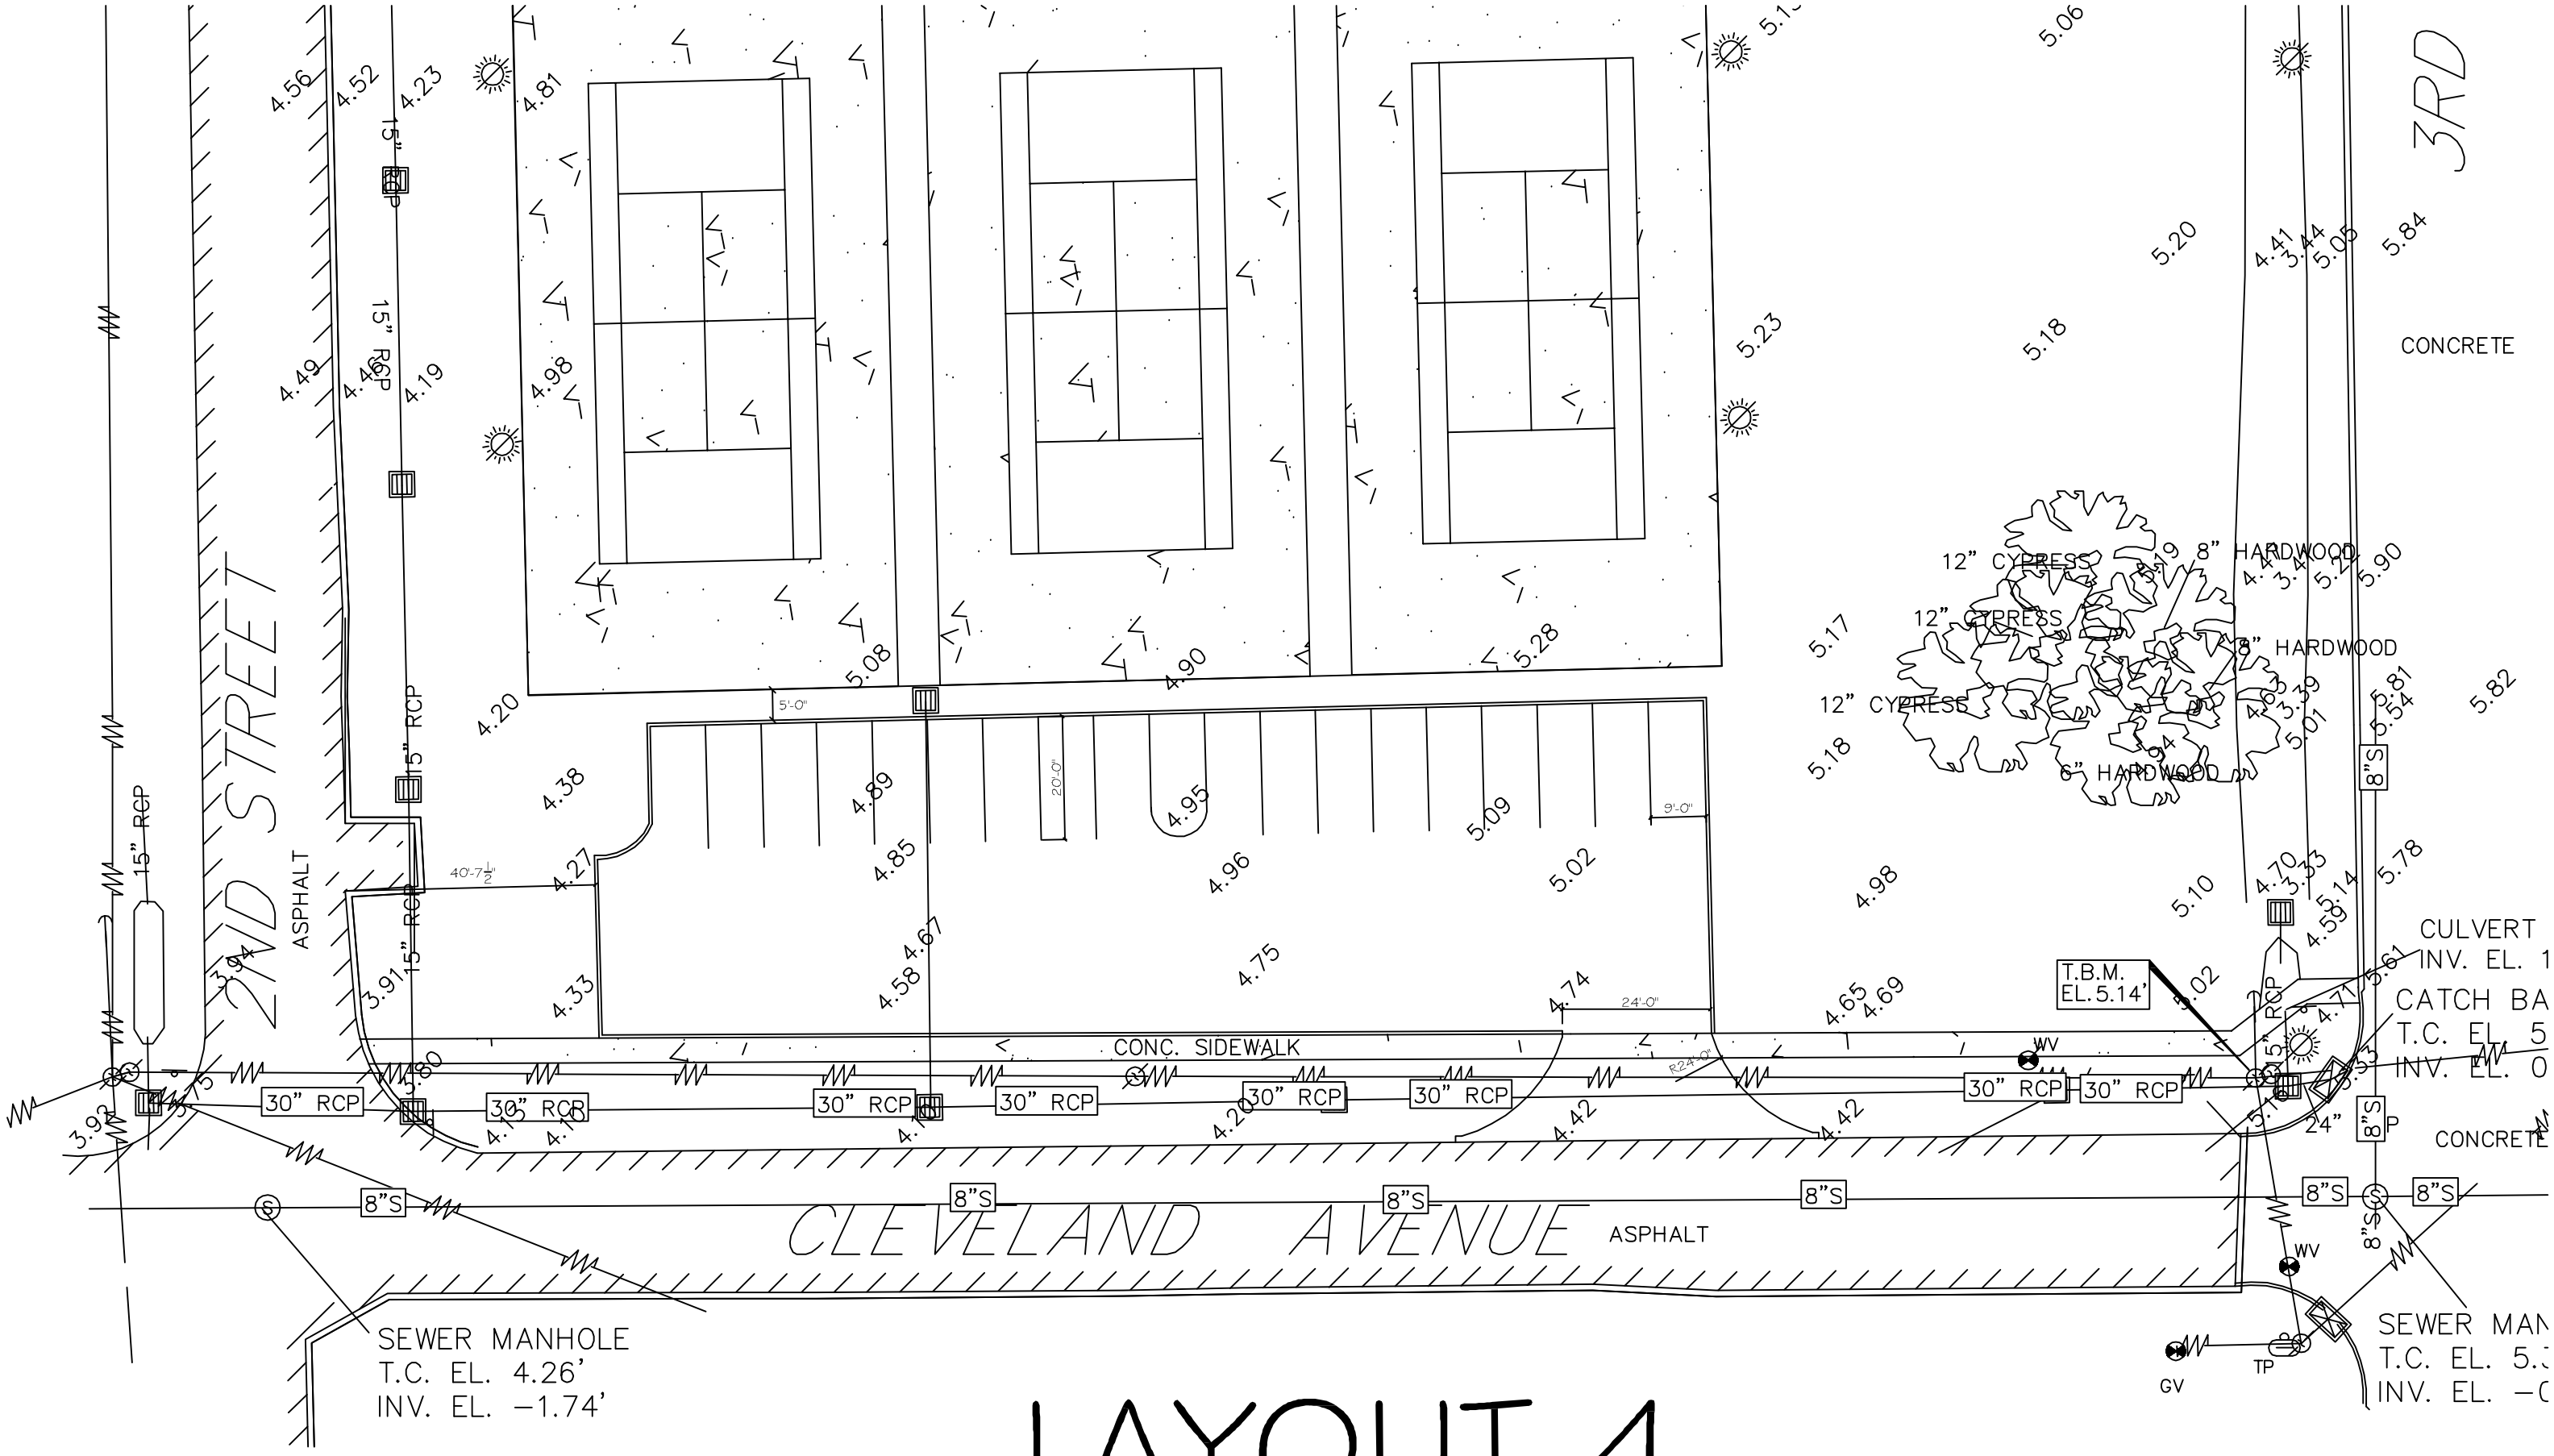
3RD STREET
ASPHALT
15" RCP
CONC. SIDEWALK
30" RCP
8"S
CLEVELAND AVENUE
ASPHALT
SEWER MANHOLE
T.C. EL. 4.26'
INV. EL. -1.74'
T.B.M.
EL. 5.14'
12" CYPRESS
8" HARDWOOD
6" HARDWOOD
CONCRETE
CULVERT
CATCH BA
24"
WV
GV
TP
40'-7½"
5'-0"
20'-0"
9'-0"
24'-0"
R24'-0"

LAYOUT 4