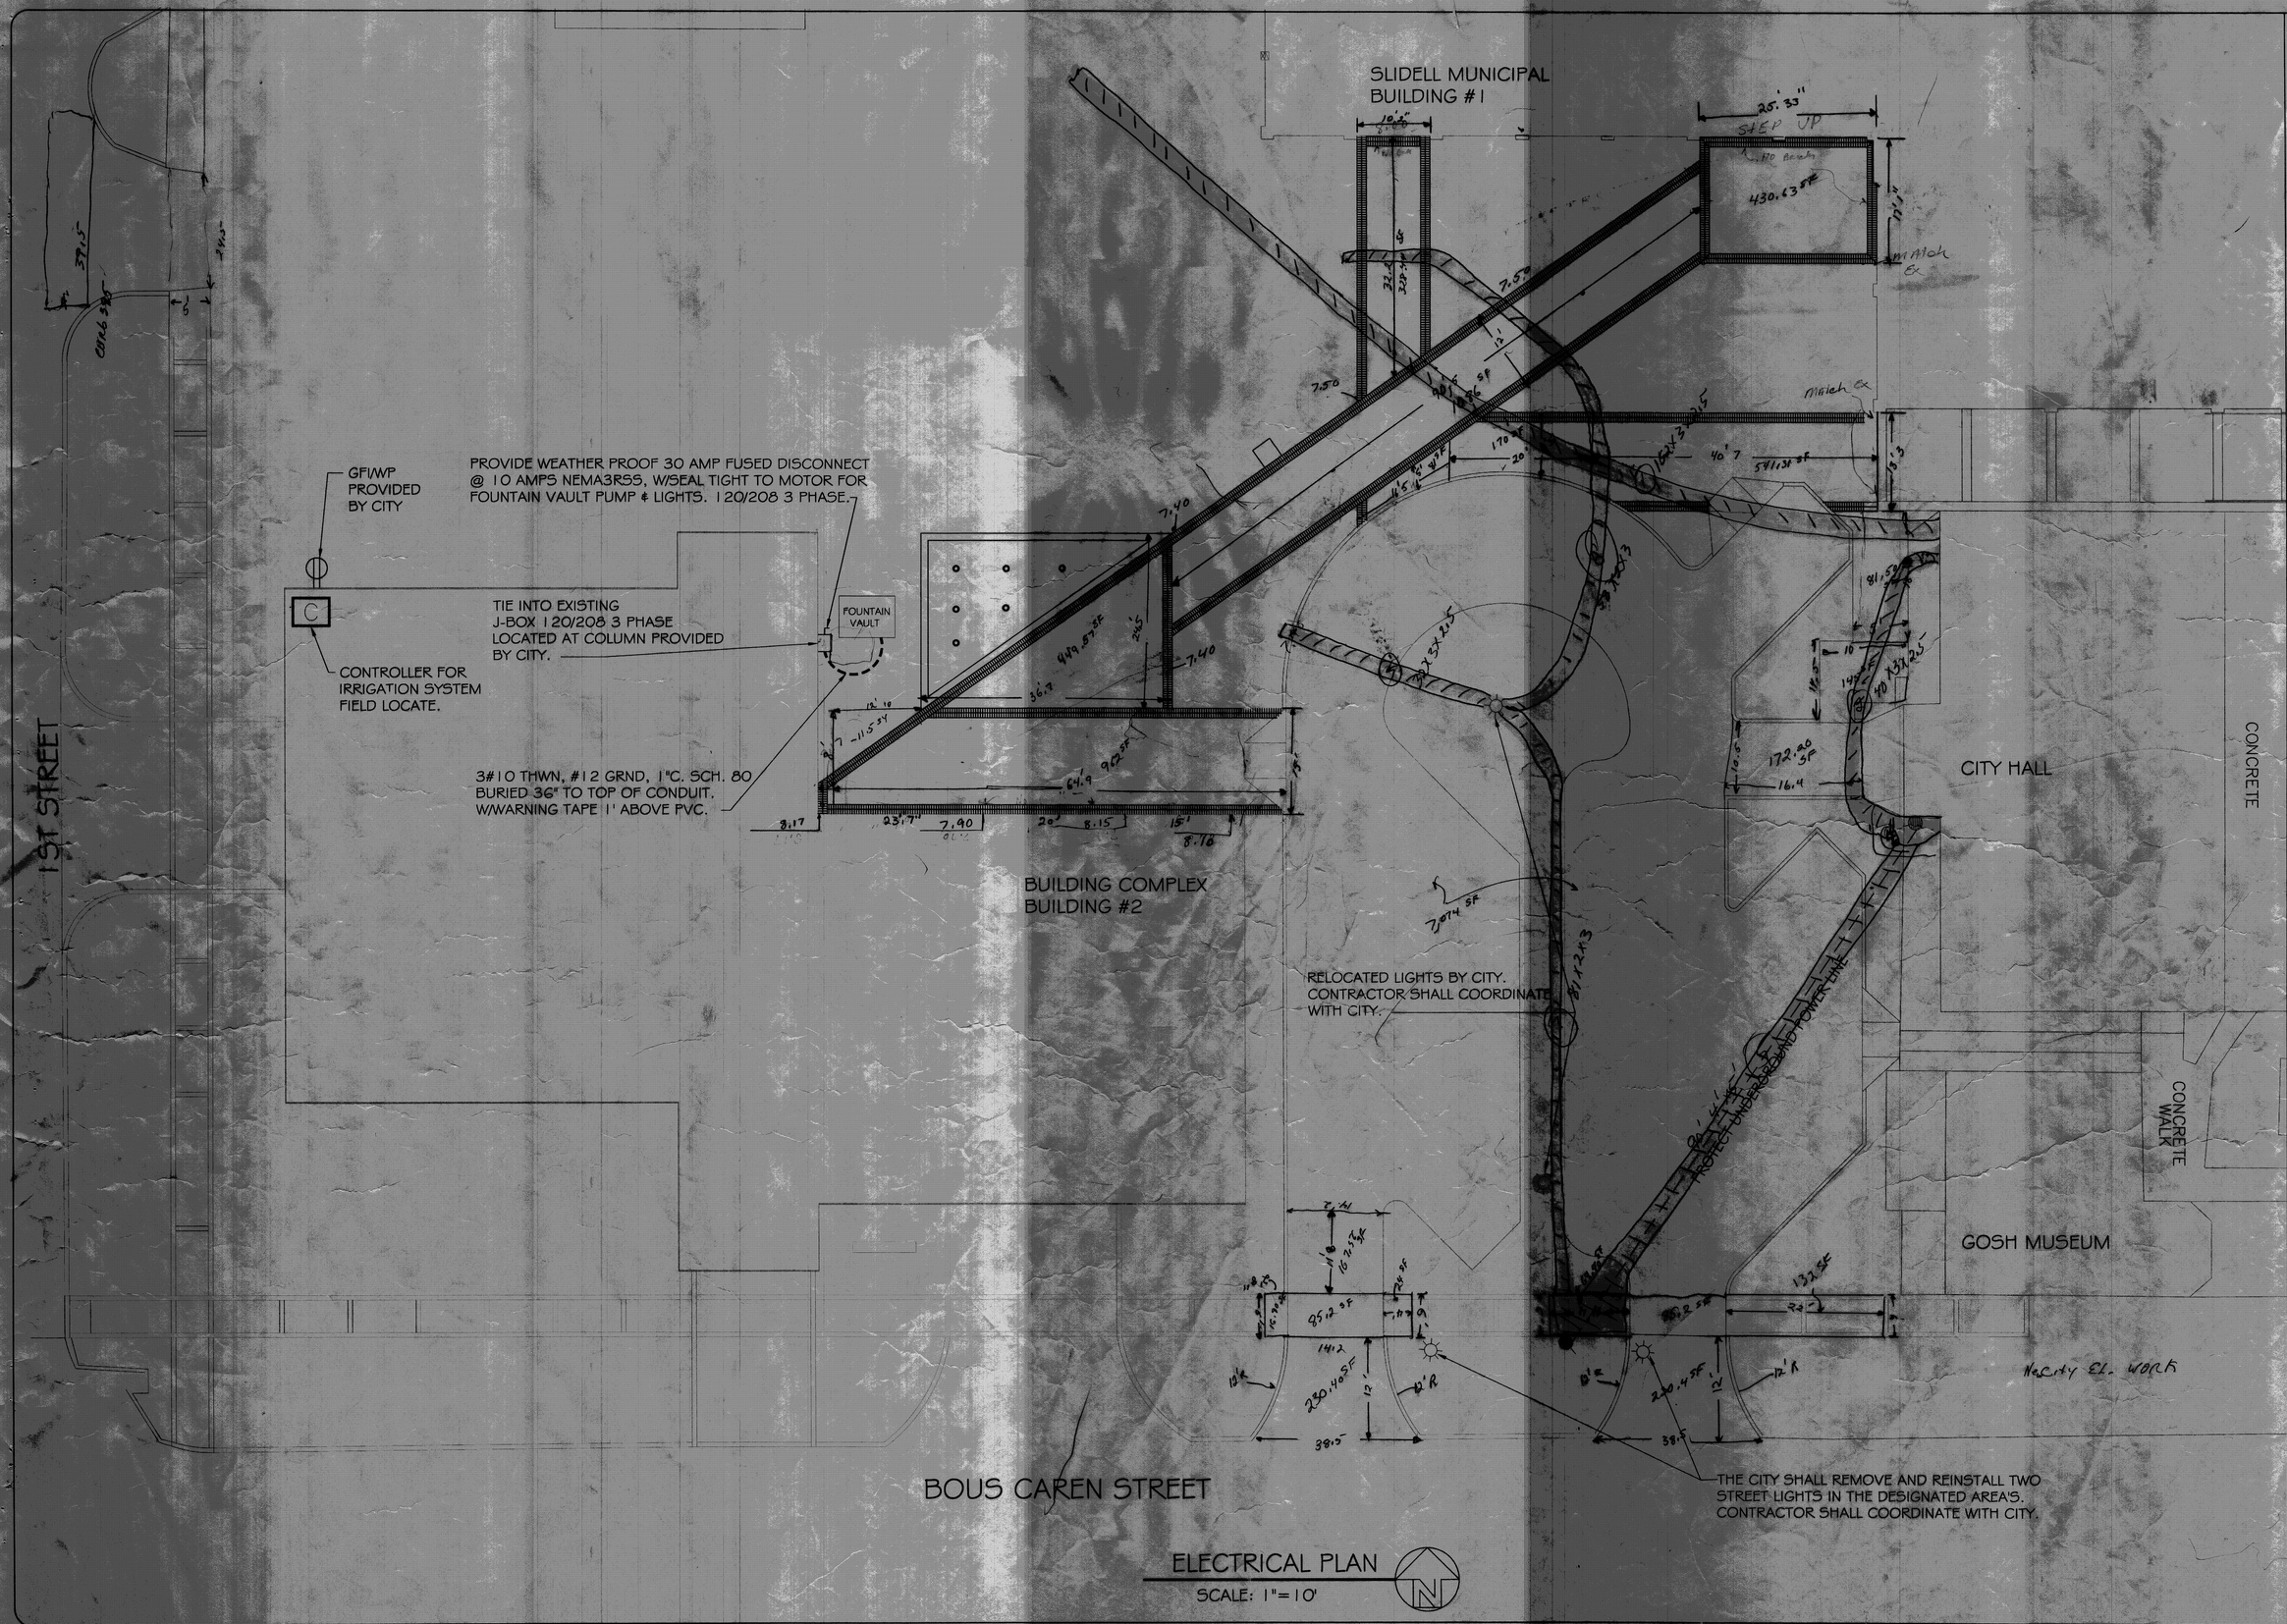

ELECTRICAL PLAN

SCALE: 1"=10'

DAMMON ENGINEERING INC

Architects & Engineers

CHIEF ENGINEER: DIMMETT DAMMON, P.E.
ARCHITECT: EDWARD KINCHEN
1534 OLD SPANISH TRAIL
SLIDELL, LA 70458

dammoneng@bellsouth.net
dammoneng@bellsouth.net
PHONE: 985-649-5832
FAX: 985-641-5950

The above drawings and specifications, designs and arrangements herein set forth are the property of the undersigned and shall not be used in any way except for the project shown, nor shall they be used in whole or in part without the written consent of the undersigned. Any and all copyrights, patents and other property rights pertaining to the above drawings and specifications, whether or not filed or issued, are the property of the undersigned. Written dimensions have precedence over scale dimensions. Contractor shall verify and be responsible for all dimensions. Discrepancies shall be reported to the undersigned before proceeding with the work.

CITY HALL PARKING LOT & COURT YARD

BOUS CAREN STREET
SLIDELL, LA

JOB No:	2172	DATE:	08-16-13
DRAWN BY:	CKD	CHECKED BY:	CKD

REVISIONS

#	DESCRIPTION	DATE

E0.