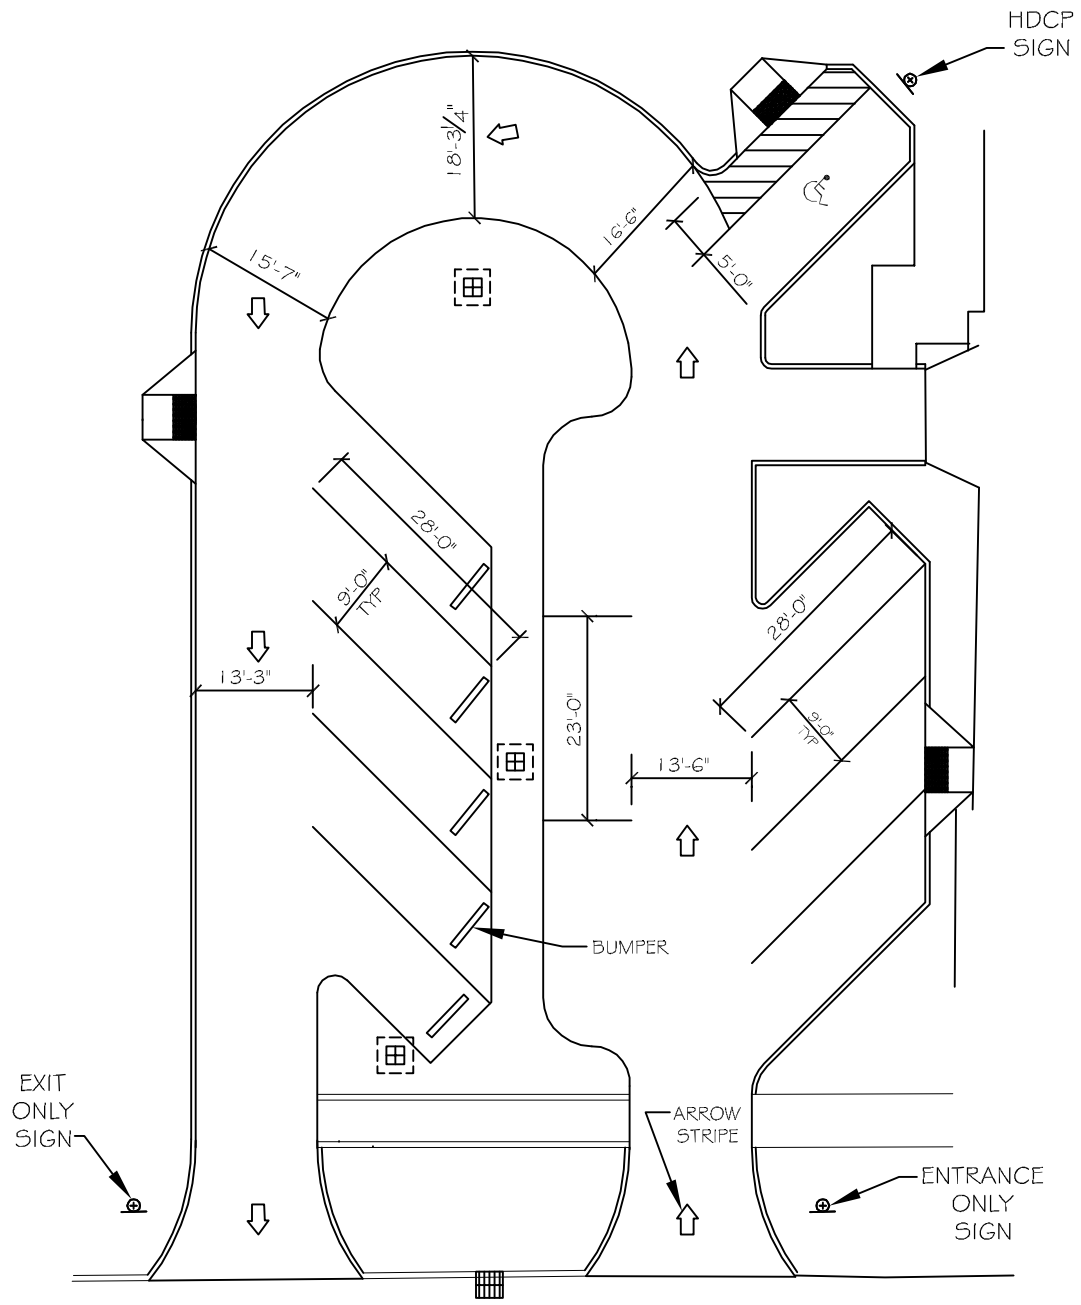

STRIPING/SIGNAGE/BUMPER PLAN

SCALE: 1"=10'-0"

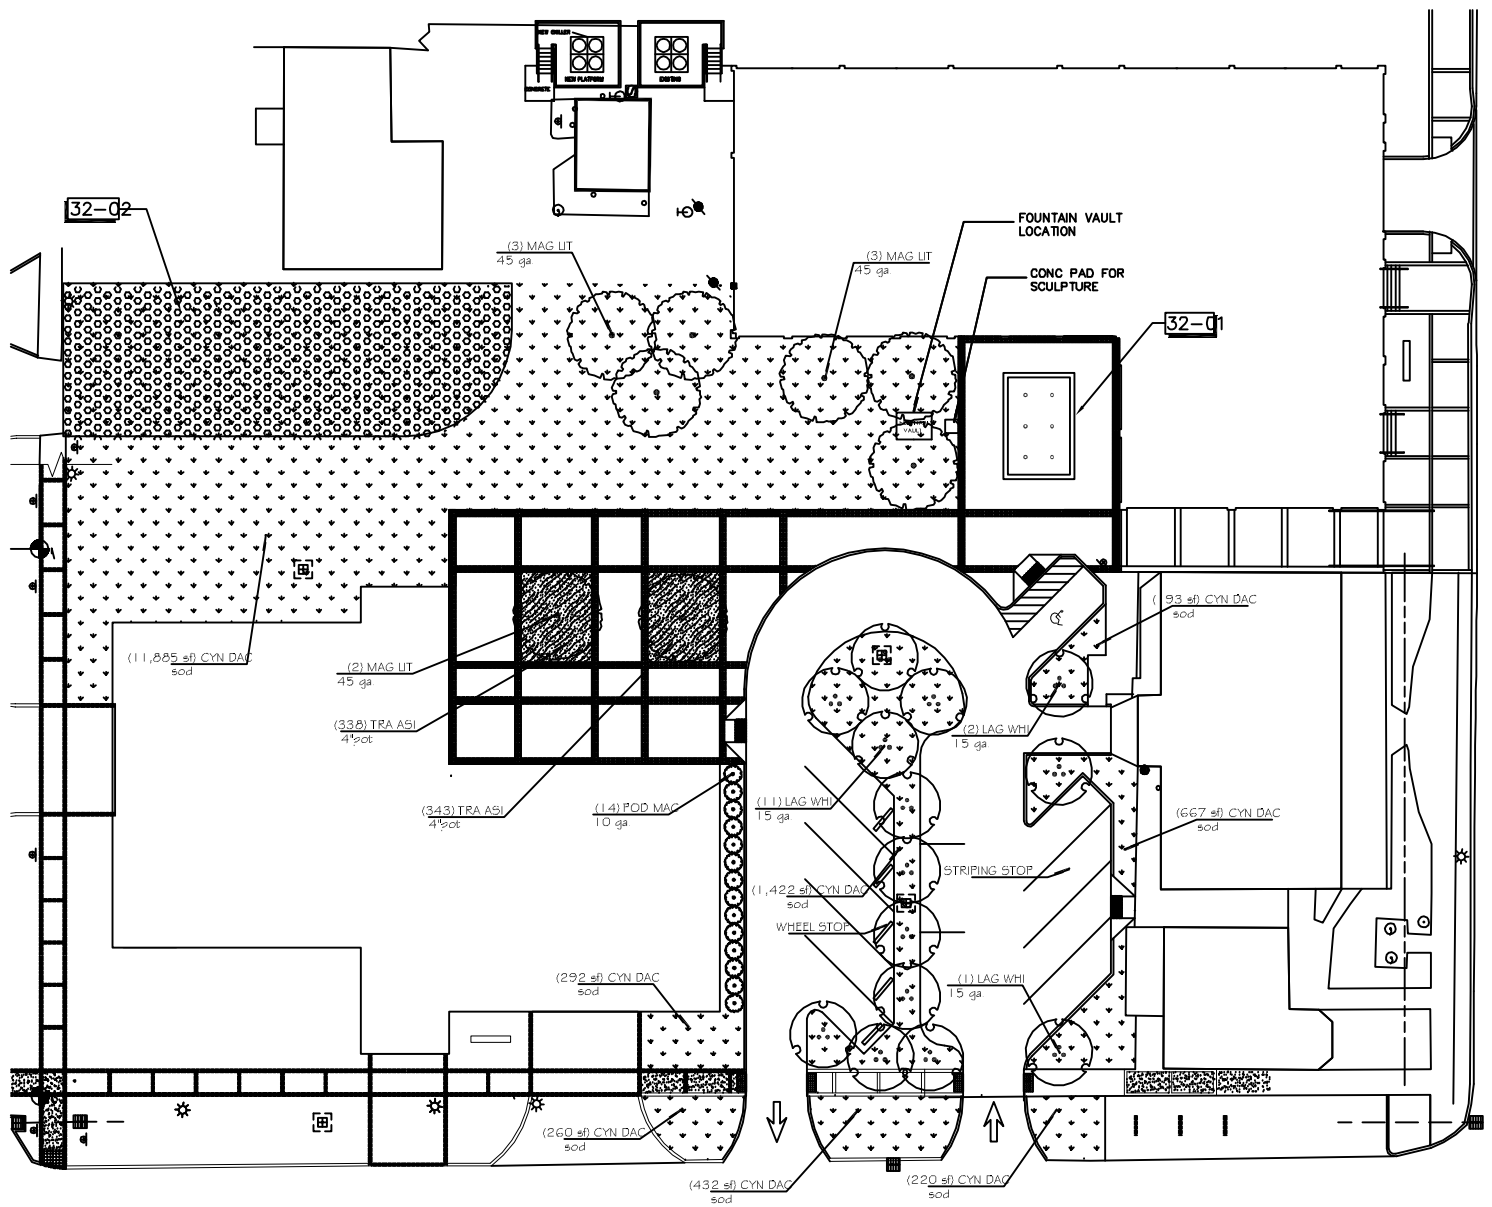

PLANTING PLAN

SCALE: 1"=20'-0"

PLANT SCHEDULE

TREES	BOTANICAL NAME / COMMON NAME	CONT	QTY
	Lagerstroemia x 'Natchez' / White Crape Myrtle Multi-Trunk	15 gal	14
	Magnolia grandiflora 'Little Gem' / Dwarf Southern Magnolia	45 gal	8
SHRUBS	**BOTANICAL NAME / COMMON NAME**	**SIZE**	**QTY**
	Podocarpus macrophyllus / Yew Pine	10 gal	14
GROUND COVERS	**BOTANICAL NAME / COMMON NAME**	**CONT**	**QTY**
	Cynodon dactylon / Bermuda Grass	sod	15,371 sf
	Trachelospermum asiaticum / Star Jasmine	4"pot@ 12" oc	654 sf

REFERENCE NOTES SCHEDULE

SYMBOL	32 EXTERIOR IMPROVEMENTS DESCRIPTION	QTY	DETAIL
32-01	Fountain shall be design build by contractor and dimensioned as shown with 24" high seatwall surround. Seatwall / surround shall have concrete cap. Fountain shall feature six (6) bubbler type. Final design shall be submitted to landscape architect for approval. nozzels to create a min. 3'h jet.		
32-02	Grasspave2 by manufacturer. See detail		3/L1.1

Eric R. McQuiston L.L.C.
Landscape Architecture

DAMMON ENGINEERING, INC.
Architects & Engineers
CHIEF ENGINEER: EMMETT DAMMON, P.E.
CHIEF ARCHITECT: KEVIN KINCHEN
554 OLD SPANISH TRAIL
SLIDELL, LA 70458
dammoneng@bellsouth.net
PHONE: 985-649-5832
FAX: 985-641-5950

CITY HALL PARKING LOT & COURTYARD

BOUVIER KEN STREET
SLIDELL, LA

JOB No: 2172 | DATE: 05-30-13

DRAWN BY: ERM | CHECKED BY:

#	DESCRIPTION	DATE
	REVISIONS	

PLANTING/ STRIPING/ BUMPER PLAN

SHEET No: 7 OF 11

L1.0