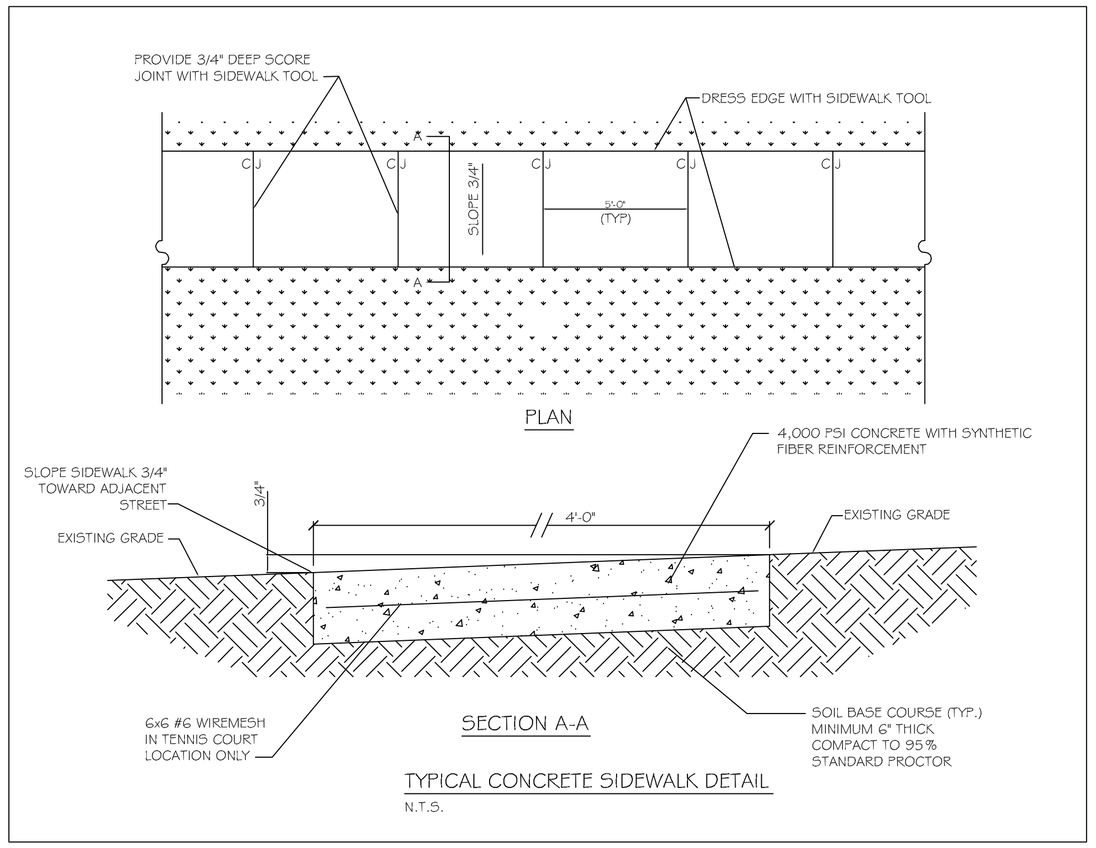


TYPICAL CONCRETE SIDEWALK DETAIL

N.T.S.

## LEGEND

# 0.00' - NEW ELEVATION

# 0.00 - EXISTING TOPO

- DETECTABLE WARNING SYSTEM (CAST IN PLACE)




PARTIAL SITE PLAN

SCALE: 1" = 20'

579'-5 3/8" L.F.


DAMMON ENGINEERING, INC.

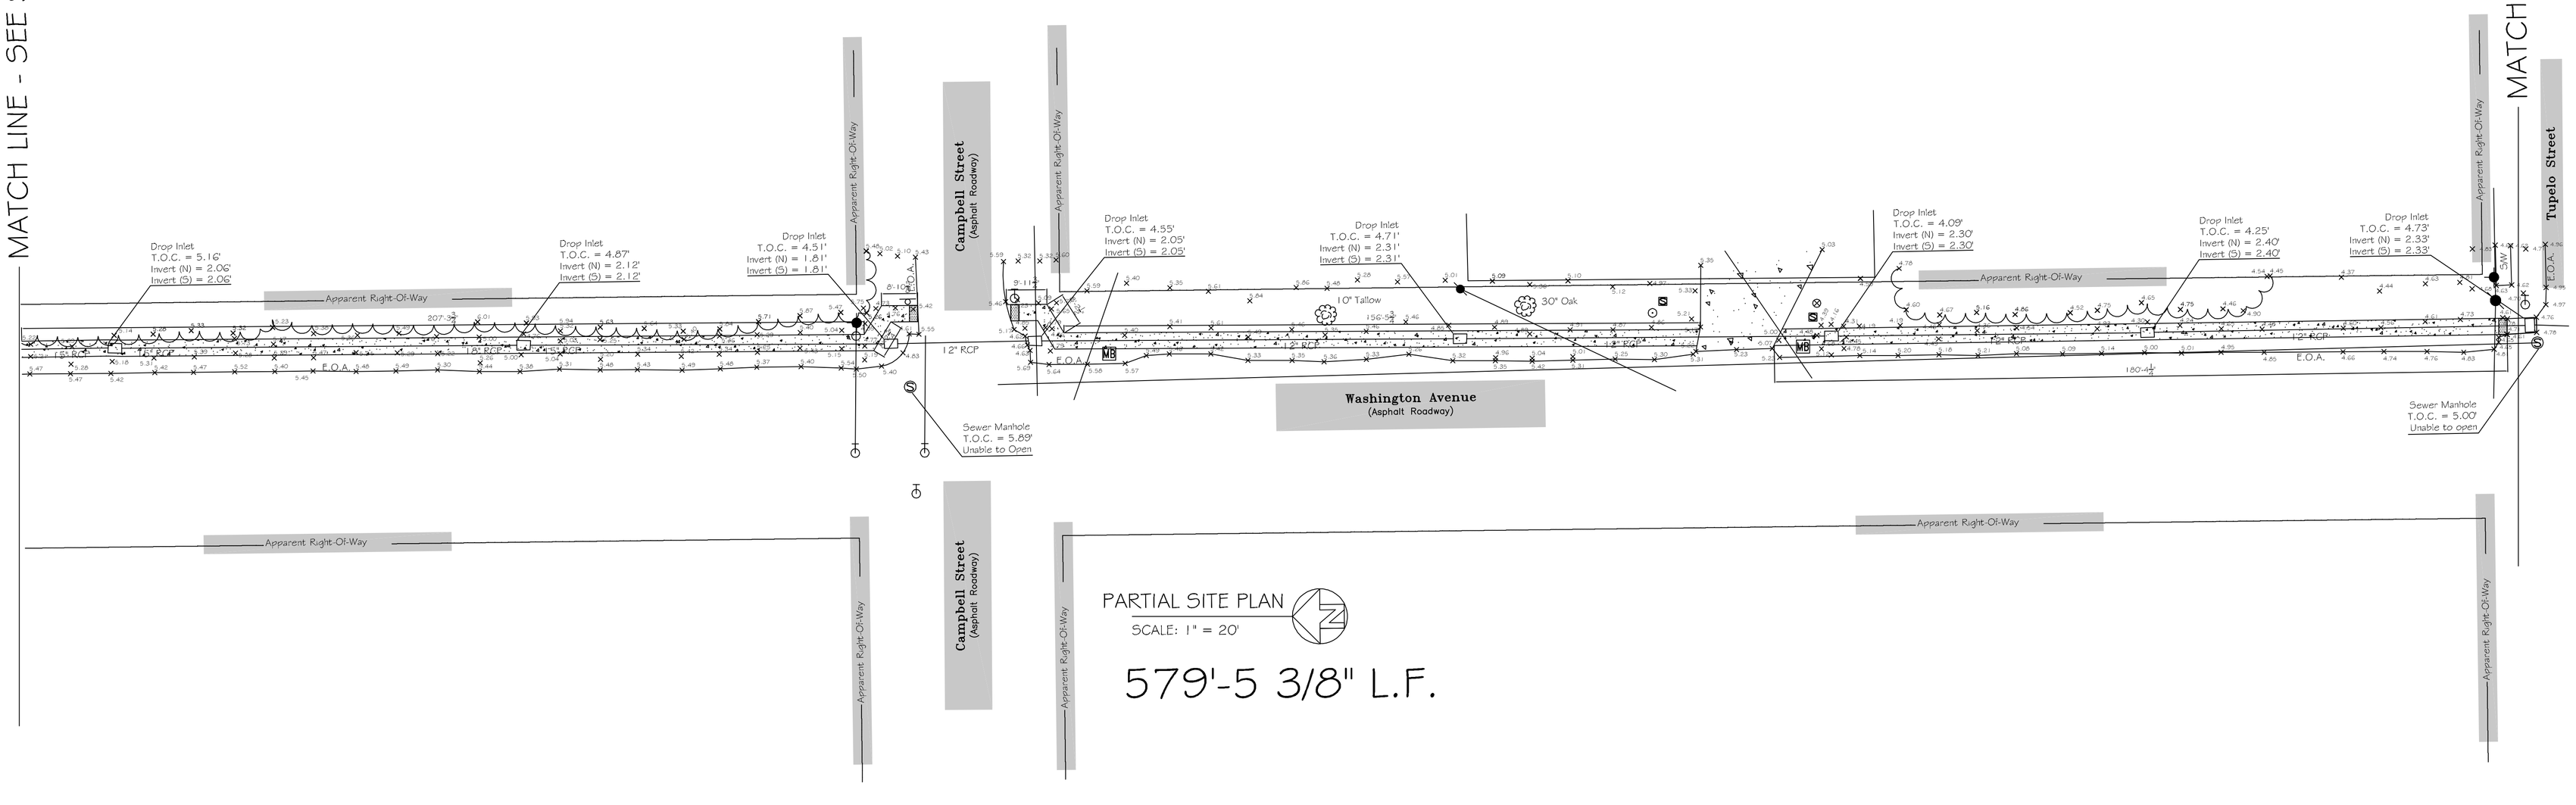CHIEF ENGINEER
EMMETT
DAMMON, P.E.

CHIEF ARCHITECT
ROBERT
WILTSE

554 OLD SPANISH TRAIL
SLIDELL, LA. 70458
OFFICE: 985-649-5832
FAX: 985-641-5950

WEBSITE:
WWW.DAMMONENGINEERING.COM

EMAIL:
DAMMONENG@BELLSOUTH.NET


ARCHITECTURE

ENGINEERING

STUDIES

PLANNING

INVESTIGATION

EXPERT WITNESS

CITY OF SLIDELL LOUISIANA

CDBG TARGET AREA

WASHINGTON AVE

REV:

SCALE: AS NOTED

JOB#:

DATE: 01-19-12

SHEET

C-6

OF