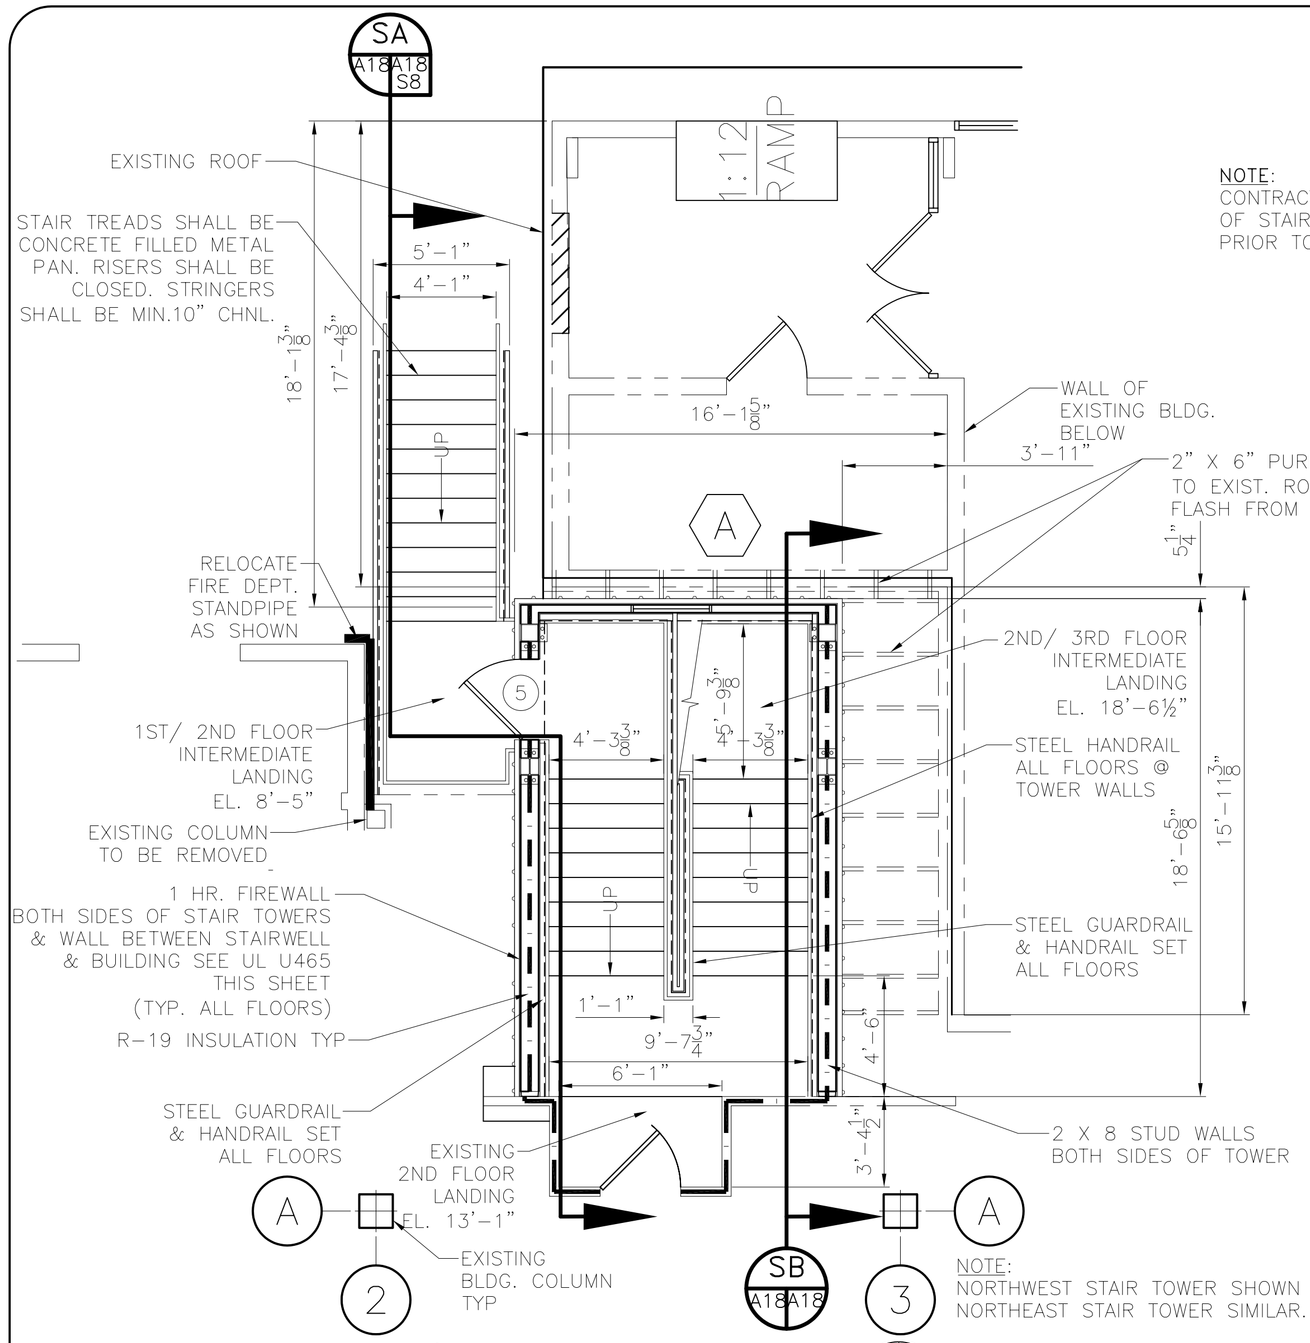

1ST/ 2ND FLOOR STAIR PLAN

SCALE: ¼"= 1'-0"

NOTE:
CONTRACTOR TO PROVIDE SHOP DRAWINGS OF STAIRS AND STAIR TOWER STRUCTURE PRIOR TO CONSTRUCTION.

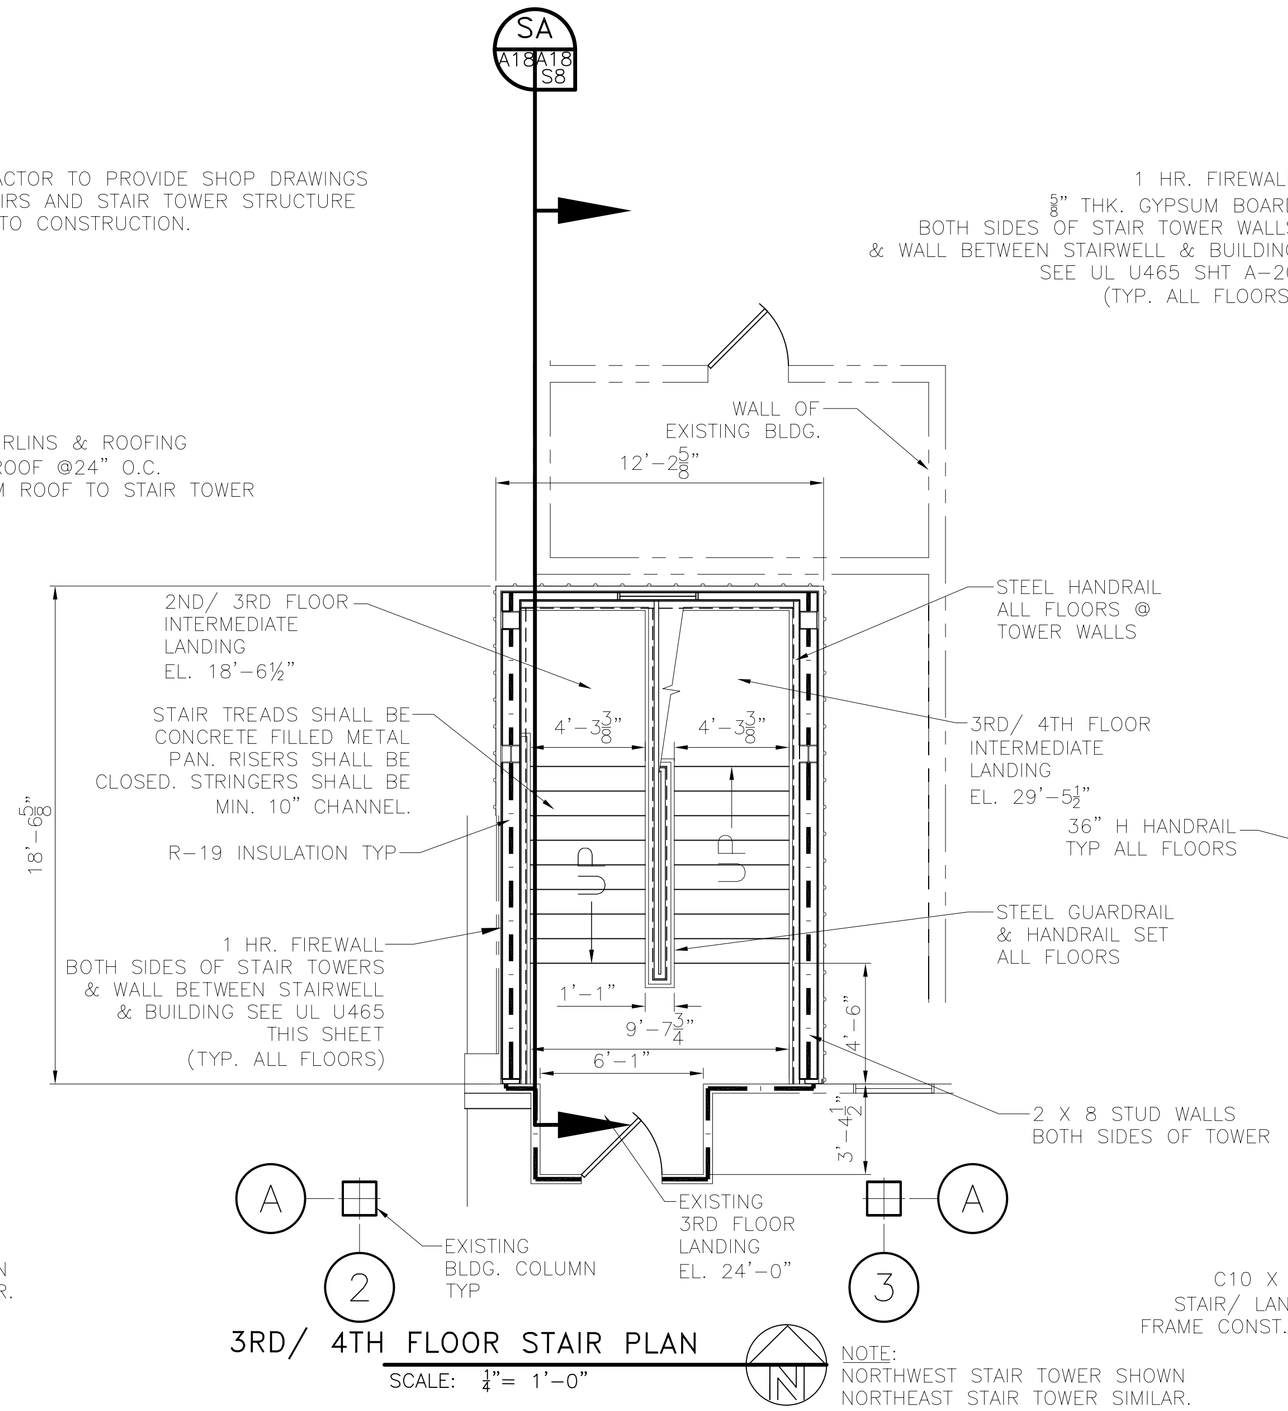

3RD/ 4TH FLOOR STAIR PLAN

SCALE: ¼"= 1'-0"

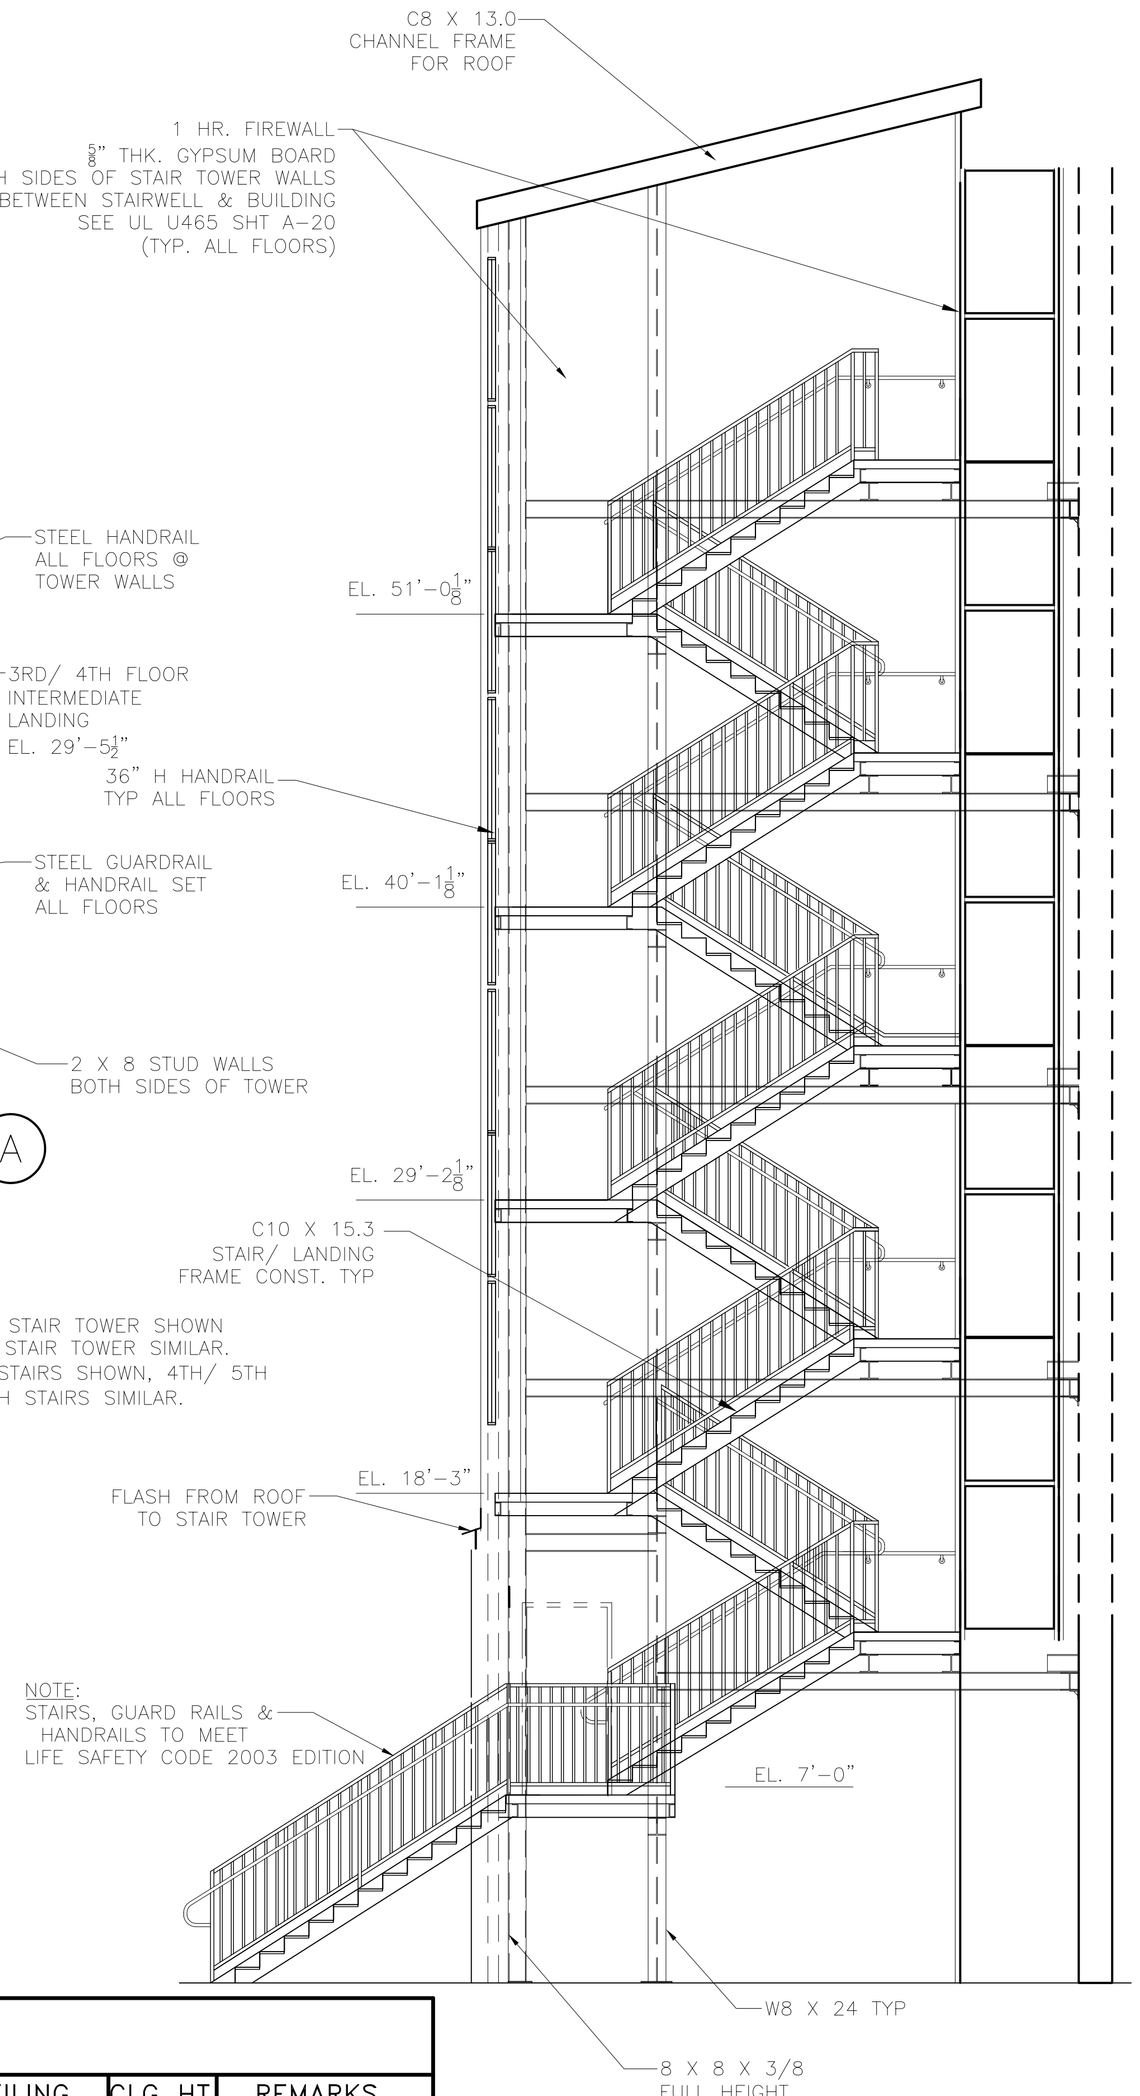

TYPICAL SECTION OF STAIR TOWER

SCALE: ¼"= 1'-0"

SA A18A18 S8

WEST STAIR SHOWN– EAST SIMILAR W/ ONE ADDITIONAL FLOOR

REVISED: 05/21/07
REVISED: 02/27/07

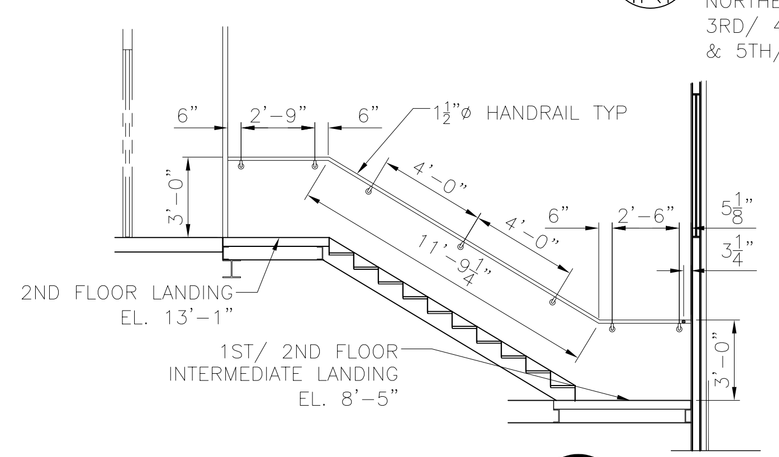

SECTION SB A18A18

SCALE: ¼"= 1'-0"

PARTIAL STAIR TOWER WALL DETAIL

TYPICAL AT ALL FLOORS

WINDOW SCHEDULE

	WINDOW	TYPE: FIXED	TYPE: VERTICAL SLIDE	TYPE: HORIZONAL SLIDE	TYPE: STORE FRONT	FRAME: STEEL	FRAME: ALUMINUM	FRAME: WOOD	GLASS: TINTED	GLASS: PLAIN	GLASS: GLAZED	GLASS: WIREGLASS	LITES: NONE	LITES: 2/2	LITES: 4/4	LITES: 6/6	LITES: 8/8	ACCESSORIES: ALARM	ACCESSORIES: SCREEN	ACCESSORIES: SHUTTER	ACCESSORIES: NONE	REMARKS
A	3/1x5/0	●					●		●				●								●	FULL HEIGHT WINDOW
B																						
C																						
D																						

DOOR & HARDWARE SCHEDULE

	DOOR	TYPE: SOLID WOOD	TYPE: HOLLOW	TYPE: ALUMINUM/GLASS	TYPE: STEEL	TYPE: MASONITE	FRAME: STEEL	FRAME: ALUMINUM	FRAME: WOOD	FRAME: CASED OPENING	HINGE: DOUBLE SWING	HINGE: BUTT	HINGE: MAGNETIC	HINGE: SLIDING	LOCK: PASSAGE	LOCK: PRIVACY	LOCK: DEADBOLT	LOCK: KEYED HANDLE	LOCK: PUSH PULL	ACCESSORIES: PANIC	ACCESSORIES: THRESHOLD	ACCESSORIES: WEATHERSTRIP	ACCESSORIES: DOOR STOP	ACCESSORIES: ALARM	ACCESSORIES: WIRE GLASS	ACCESSORIES: GLASS WINDOW	REMARKS
1	3/0x7/0																										
2	3/0x7/0																										
3	3/0x7/0																										
4	3/0x7/0																										
5	(2) 3/0x7/0	●					●				●						●	●							●		EXTERIOR DOOR, 1 1/2HR RATING
6	3/0x7/0																										
7	(2) 3/0x7/0																										
8	3/0x4/0																										

FINISH SCHEDULE

ROOM	FLOOR: CONCRETE	FLOOR: VINYL TILE	FLOOR: CARPET	FLOOR: CERAMIC TILE	FLOOR: PAINTED WOOD	BASE: VINYL	BASE: WOOD	BASE: NONE	WALLS: GYPSUM BOARD	WALLS: GREENBOARD	WALLS: CMU	WALLS: CONCRETE	CEILING: ACOUSTIC TILE	CEILING: GYPSUM BOARD	CEILING: FRP BOARD	CEILING: OPEN	CEILING: TEXT. CONC.	CLG HT	REMARKS
NORTHWEST STAIR TOWER	●						●			●				●				VARIES	
NORTHEAST STAIR TOWER	●						●			●				●				VARIES	

CONTRACT SET- 10/10/07

STAIR TOWER PLAN & DETAILS

ST. TAMMANY PARISH ADMIN. COMPLEX
520 OLD SPANISH TRAIL
SLIDELL, LOUISIANA

RENOVATE OFFICE BUILDING

DAMMON ENGINEERING. INC.
1095 FLORIDA AVENUE 985-649-5832 SLIDELL, LA. 70458
DAMMONENGINEERING.COM

SCALE:AS NOTED
FILE:
JOB NO. 1729
DATE:1-8-07
SHEET
A.18
OF