**NOTE
THE CITY OF SLIDELL REQUIRES THE MINIMUM FINISHED FLOOR ELEVATION IN THIS AREA TO BE 11.0' (1' ABOVE THE ABFE DETERMINED BY FEMA.)
ZONE: AE 10
ABFE: 10'
PANEL: LA-MM40
DATE: JANUARY 18, 2006

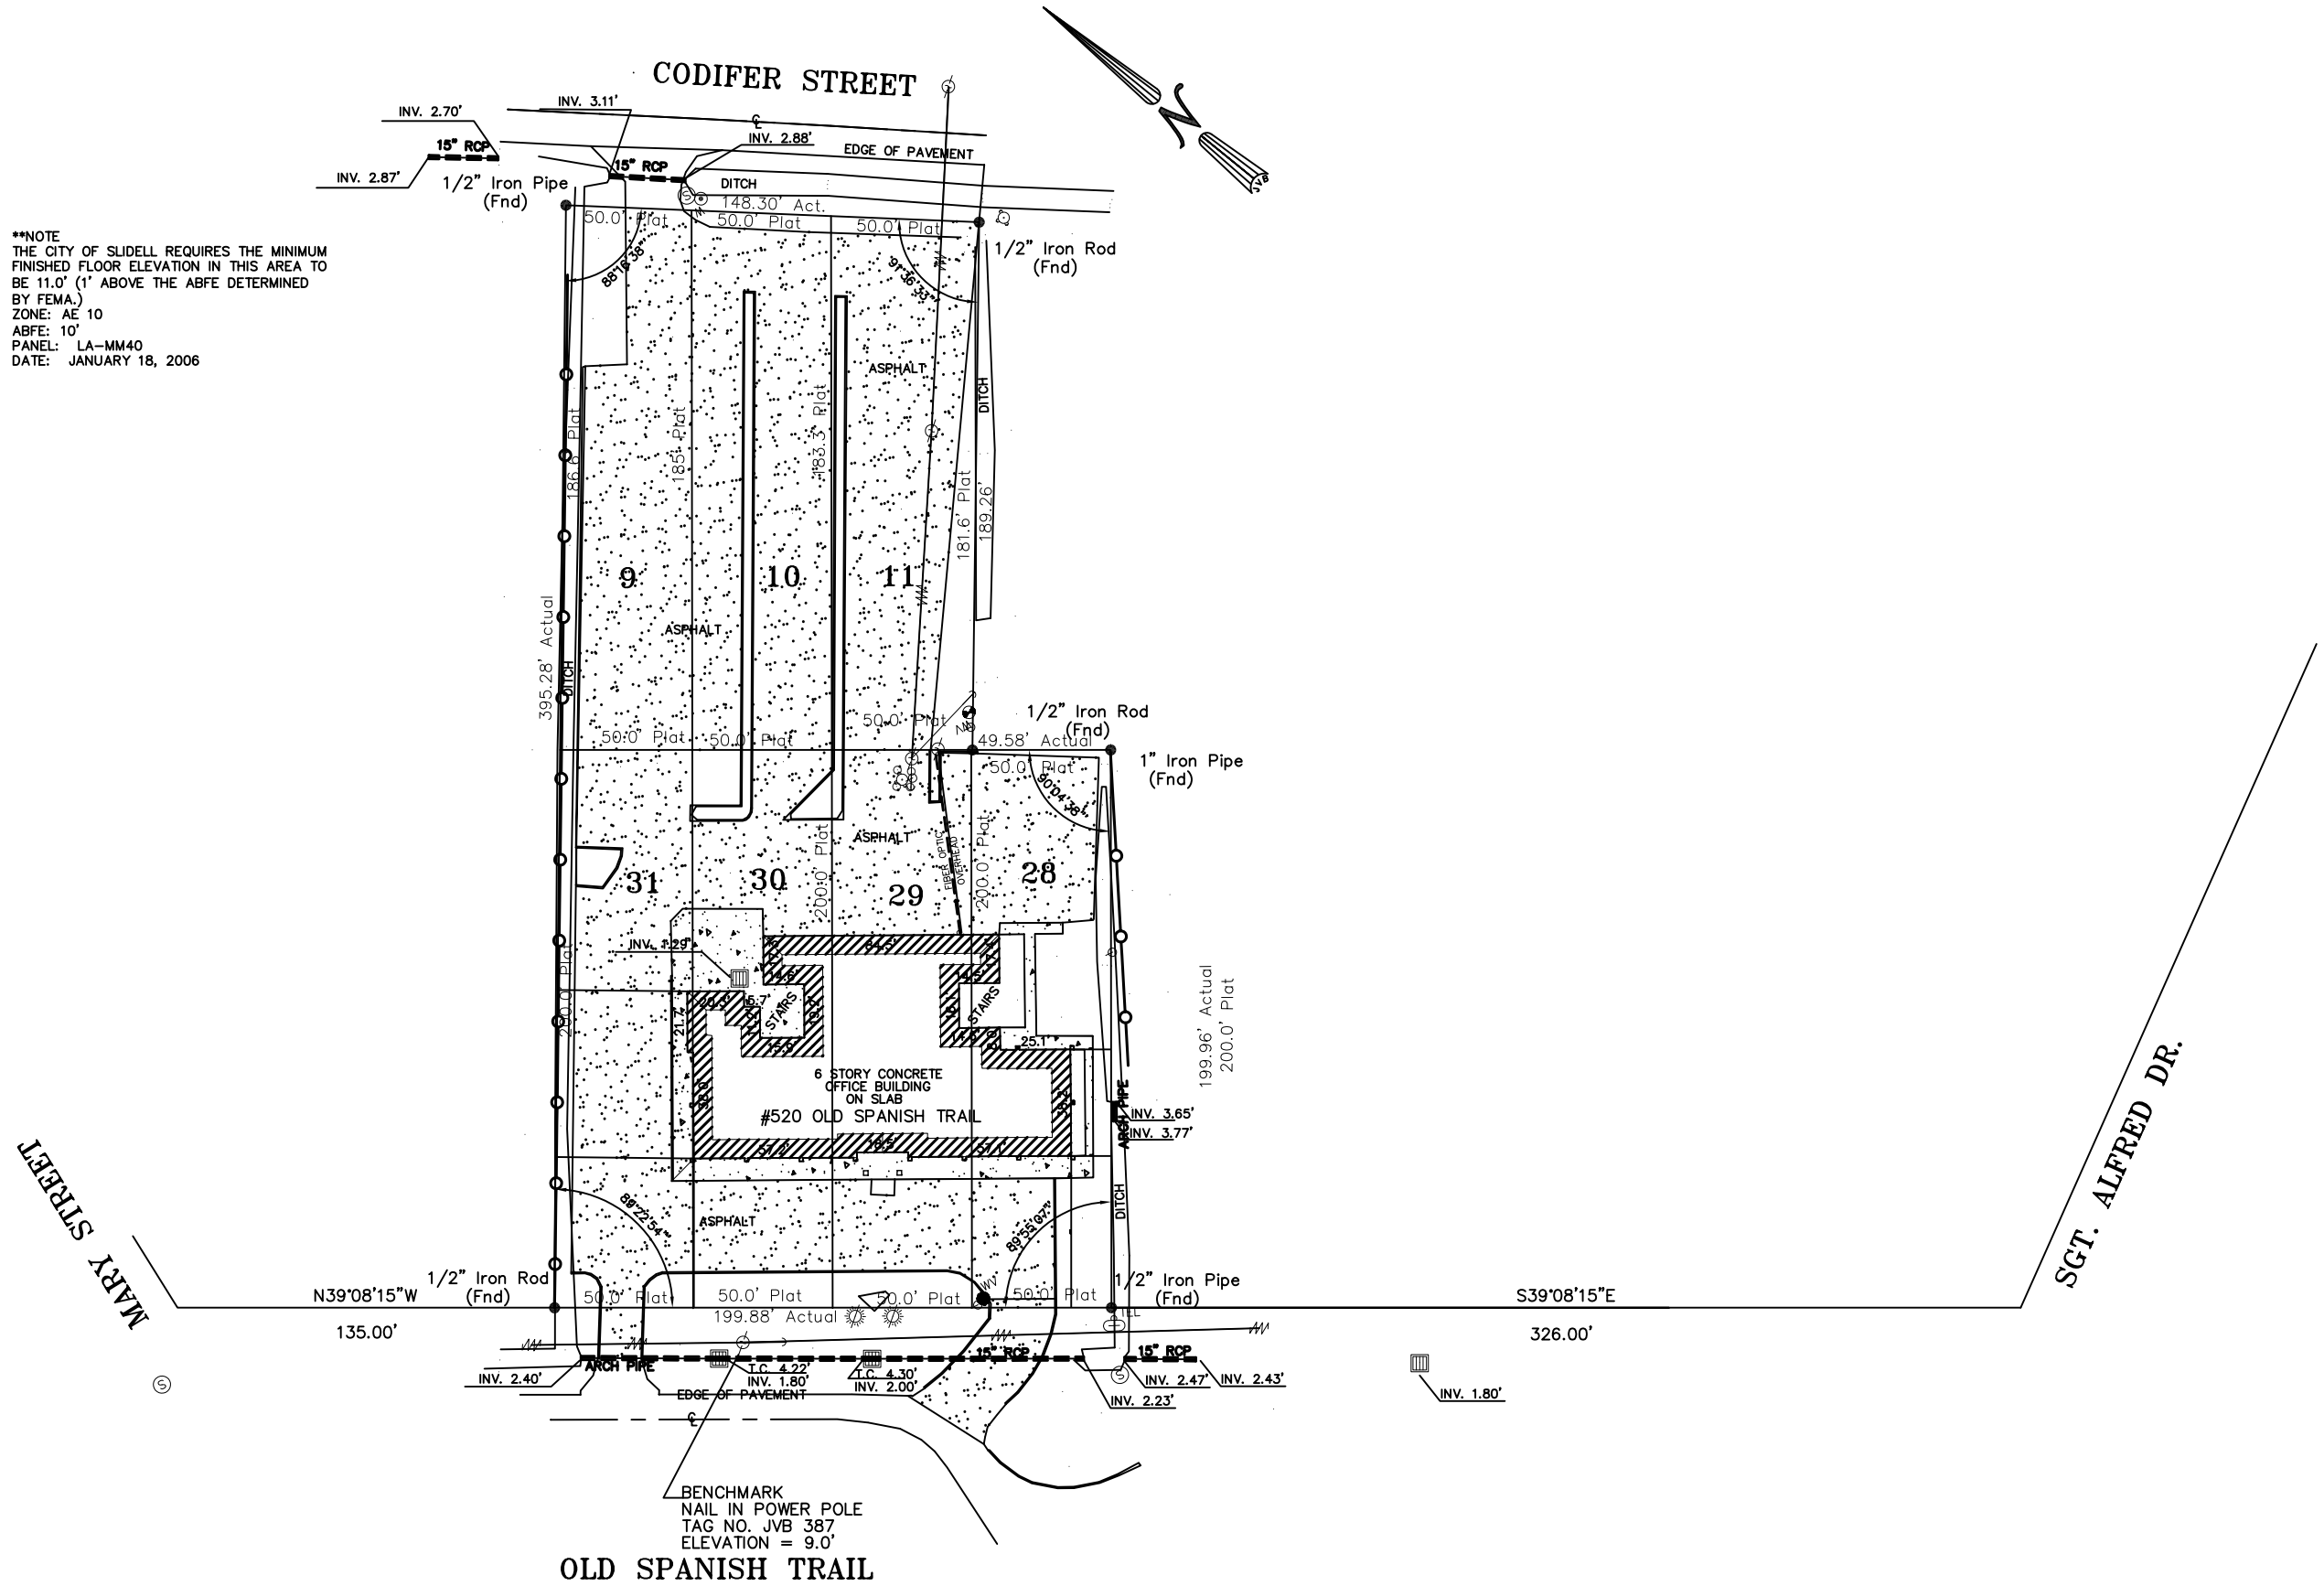

COPY OF SURVEY
SCALE: 1"=30'-0"

COPY OF SURVEY

ST. TAMMANY PARISH ADMIN. COMPLEX
520 OLD SPANISH TRAIL
SLIDELL, LOUISIANA

RENOVATE OFFICE BUILDING

DAMMON ENGINEERING, INC.
1095 FLORIDA AVENUE 985-649-5832 SLIDELL, LA. 70458
DAMMONENGINEERING.COM

SCALE: 1"=30'
FILE:
JOB NO. 1729
DATE:1-8-07
SHEET
C-1
OF