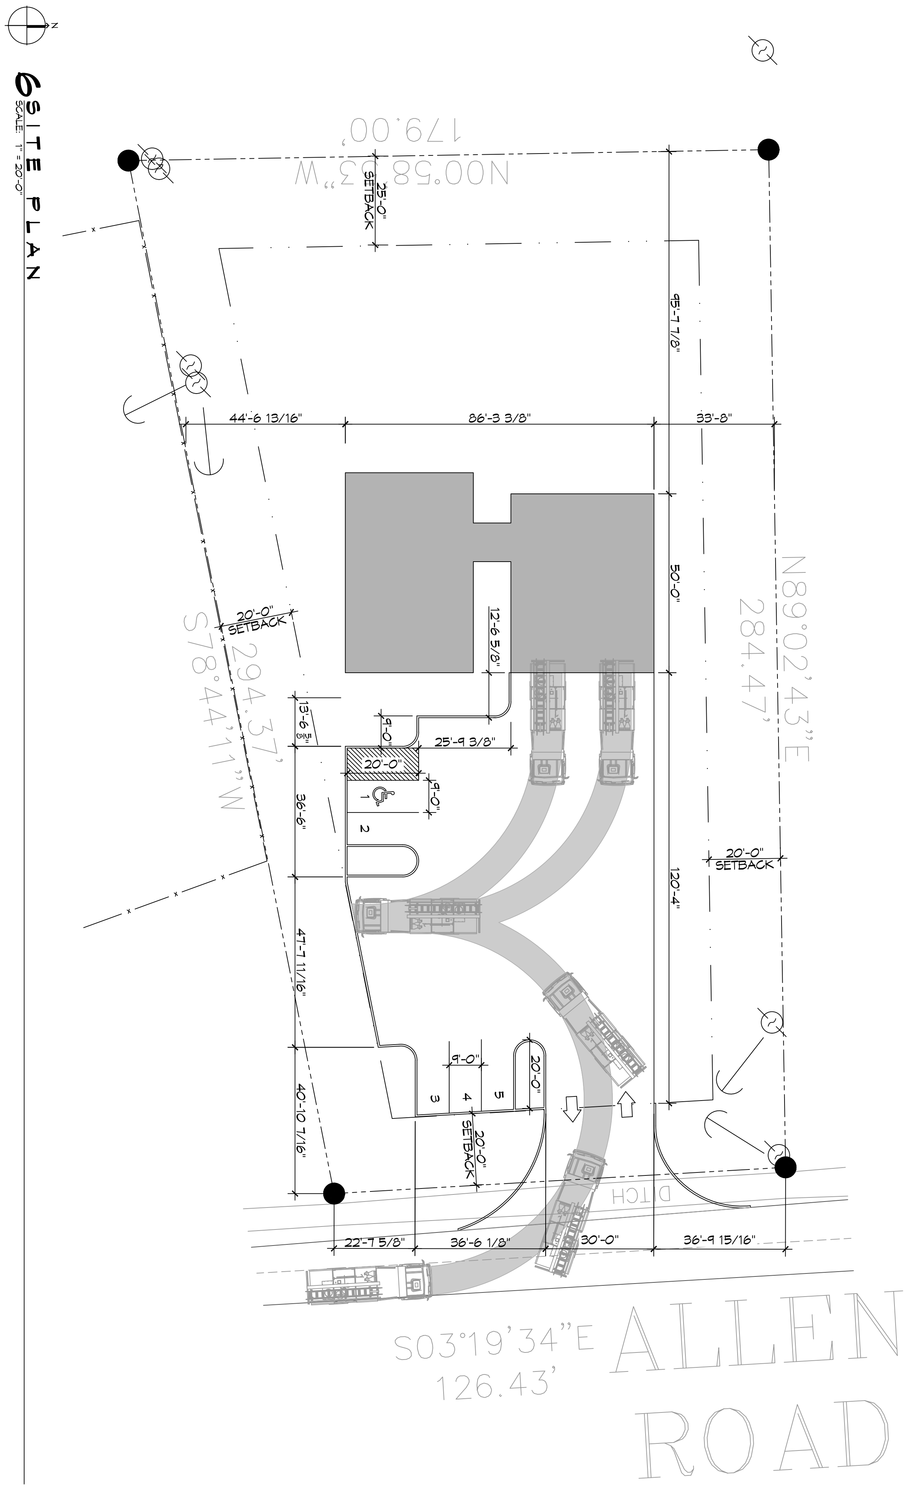


6 SITE PLAN
SCALE 1"=20'-0"

| | | | |
|---|---|---|---|
| SHEET No: C101 | DRAWING NUMBER: | SHEET TITLE: SITE PLAN | NEW FIRE STATION<br>ALLEN ROAD FIRE STATION<br>ALLEN ROAD |
| JOB No: | DATE: 01-26-2022 | | |
| DRAWN BY: CKD | CHECKED BY: JMS | | |

The above drawings and specifications, designs and arrangements represented thereby are and shall remain the property of Dammon Engineering and the same may not be loaned, exhibited to others, or used in connection with any work or project other than the specific project for which the have been prepared and developed without written consent of Dammon Engineering. Visual contact with these drawings or specifications shall constitute conclusive evidence of acceptance of these restrictions.

SEAL:

REVISIONS

| # | DESCRIPTION | DATE |
|---|---|---|
| | | |

DAMMON ENGINEERING, INC.
LOUISIANA & MISSISSIPPI
Chief Engineer: Brian Mistich, PE
554 Old Spanish Trail
Slidell, LA 70458
www.dammonengineering.com
info@dammonengineering.com
PH: 985.649.5832