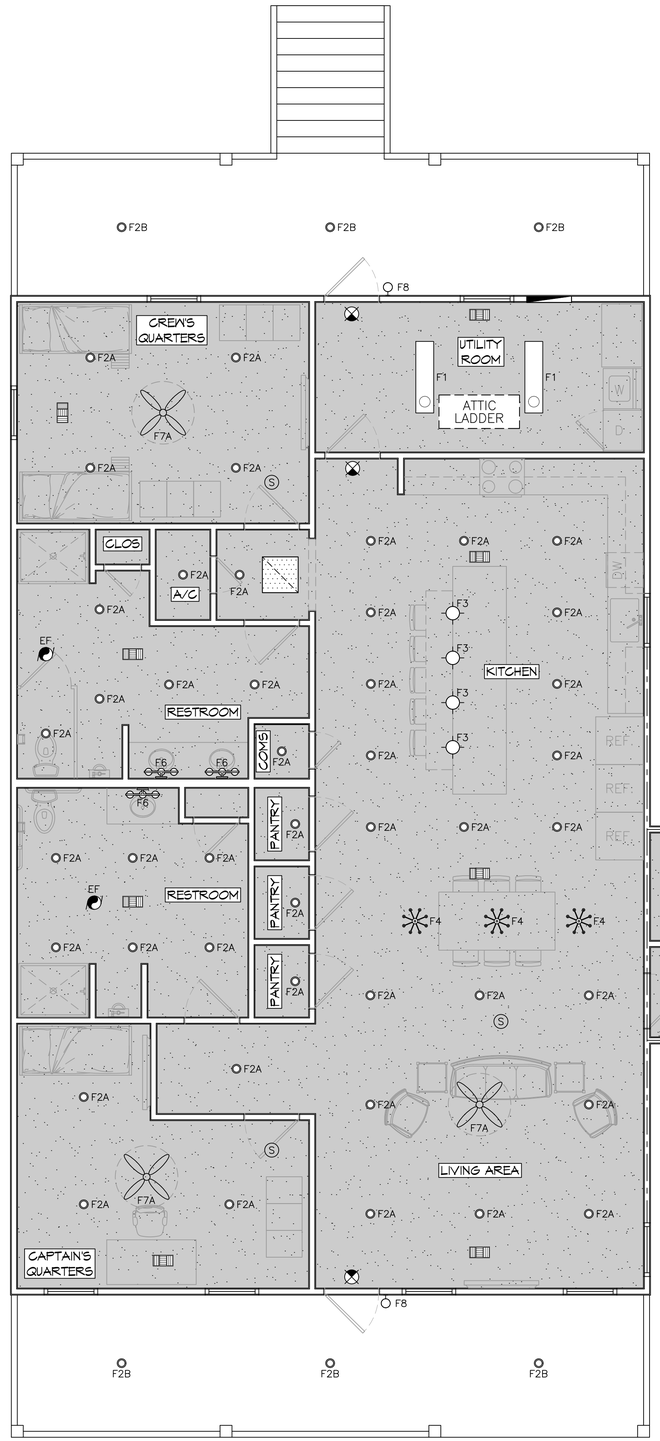

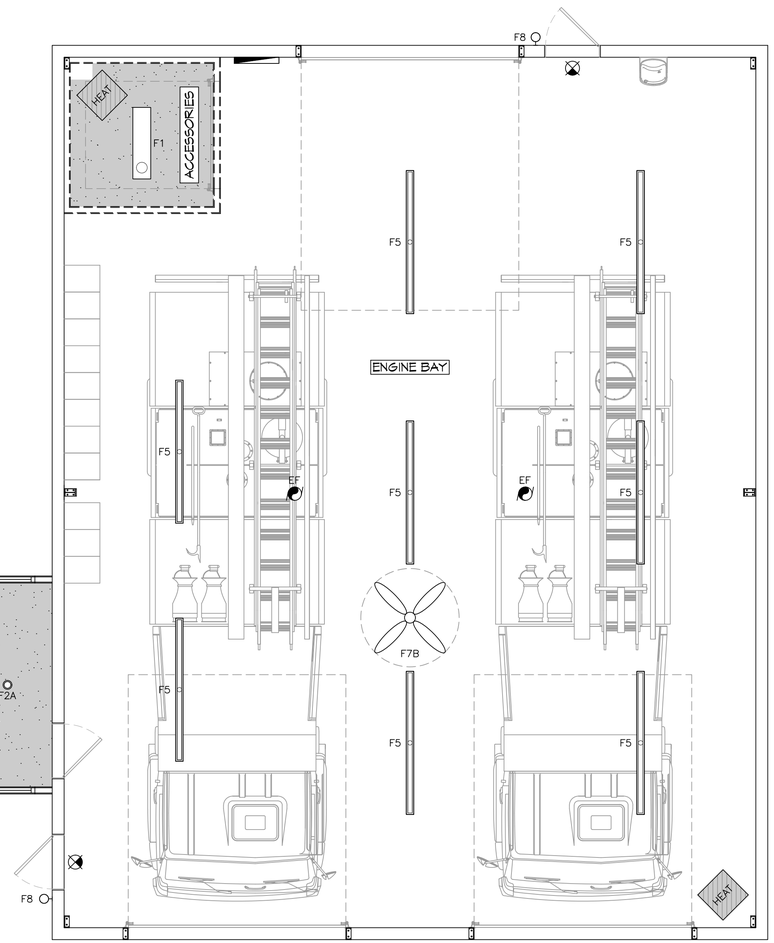

10 FLOOR PLAN
SCALE: 1/4"= 1'-0"

REFLECTIVE CEILING LEGEND

GYPSUM BOARD CEILING - 9'-0" A.F.F

LIGHTING

F1	1'x4' LENSED LED TROFFER W/ UNIVERSAL BALLAST COOPER 14GR-LD4-28-A125-UNV-L835-1
F2A	INTERIOR 6" RECESSED LIGHT HALO PD6-12-ED010-PDM6-9356-61V-H-NF
F2B	EXTERIOR 6" RECESSED LIGHT HALO SLD612-8-35-WH-UNV
F3	9"Ø LED "TRISHA" PENDANT TMS LIGHTING TRI-1-9-15LED-C36-35K-120-BR
F4	16"Ø LED "CALVIN" PENDANT TMS LIGHTING CAL-1-16-17LED-C36-35K-120-BR
F5	8' LED SHOP LIGHT W/ CHAIN HANGING KIT & WIRE GUARD METALUX 8TSNLED-LD4-885L-UNV-L835-CD1-U-AYC-WG4
F6	LED VANITY LIGHT METALUX 52WLED-LD4-20SL-LW-UNV-L835-CD1-SVPD2-U
F7A	42" CEILING FAN - CONTRACTOR SERIES, BRUSHED STEEL MINKA AIRE F546-BS
F7B	xx" SHOP FAN - BIG ASS FAN - FIX NAME & PART# BIG A$$ FAN PT-###
F8	EXTERIOR WALL SCONCE KILLARK VSL-16-30-V1-H-G
	LED EXIT SIGN COOPER ES7-10-R-120V-C

MECHANICAL

	HVAC RETURN AIR GRILLE
	HVAC SUPPLY AIR GRILLE
	HVAC MINI SPLIT
HEAT	HEAT SUPPLY GRILLE
	EXHAUST FAN
S	SMOKE DETECTOR

DAMMON ENGINEERING, INC.
LOUISIANA & MISSISSIPPI
www.dammonengineering.com
info@dammonengineering.com
PH: 985.649.5832
Chief Engineer: Brian Mistich, PE
5544 Grand Teton Trail
Slidell, LA 70458

REVISIONS

#	DESCRIPTION	DATE

SEAL:

NEW FIRE STATION #19

ALLEN ROAD FIRE STATION #19

ALLEN ROAD
JOB No:
DRAWN BY: CAD
DATE: 02-24-2022
CHECKED BY: JMS

The drawings, specifications and other documents prepared by Dammon Engineering, Inc. for this project are instruments of service for use solely with respect to this project. All reports, plans and specifications shall be the property of Dammon Engineering, Inc. and are protected by the copyright laws of the United States. Reproduction or publication by others is prohibited. Written dimensions shall have precedence over scale dimensions. Contractors shall verify and be responsible for all dimensions and conditions on the project. Dammon Engineering, Inc. shall be notified of any variation from the dimensions and conditions shown within these documents. These documents are not to be used for any other work except by written agreement with Dammon Engineering, Inc.

SHEET TITLE:
REFLECTIVE CEILING PLAN

DRAWING NUMBER:
A106

SHEET No: 7 of x