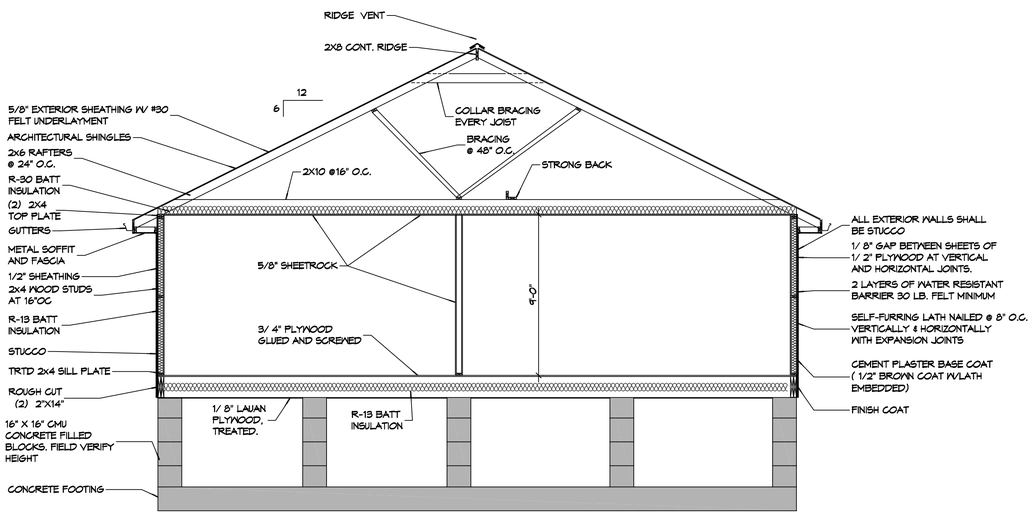

1 QUARTERS BLDG SECTION
SCALE: 1/4" = 1'-0"

LIVING QUATERS

DAMMON ENGINEERING, INC.
LOUISIANA & MISSISSIPPI
www.dammonengineering.com
info@dammonengineering.com
PH: 985-649-5922
Chief Engineer: Brian Mistich, PE
554 Old Spanish Trail
Slidell, LA 70458

REVISIONS

#	DESCRIPTION	DATE

SEAL:

ST. TAMMANY FIRE PROTECTION DISTRICT No. 1

FIRE STATION 19

ALLEN ROAD
SLIDELL, LOUISIANA 70461

JOB No:
DATE: 03-22-2022
DRAWN BY: CKD
CHECKED BY: BAM

THIS DRAWING AND SPECIFICATIONS, INCLUDING BUT NOT LIMITED TO ALL ARCHITECTURAL, STRUCTURAL, MECHANICAL, ELECTRICAL, PLUMBING, FIRE PROTECTION, CIVIL AND LANDSCAPE DESIGNS, AS INSTRUMENTS OF SERVICE, IS AND SHALL REMAIN THE PROPERTY OF DAMMON ENGINEERING, INC. THE REPRODUCTION, ALTERATION OR REPUBLISHING IN WHOLE OR IN PART, WITHOUT THE WRITTEN PERMISSION OF DAMMON ENGINEERING, INC. IS PROHIBITED. THE PERSON TO WHOM THIS DRAWING IS HAS BEEN PROVIDED AGREES TO RETURN THE ORIGINAL AND ANY COPIES HEREOF TO DAMMON ENGINEERING, INC. UPON REQUEST. THE PERSON TO WHOM THIS DRAWING IS HAS BEEN PROVIDED AGREES TO NOT USE THE INFORMATION CONTAINED HEREIN FOR ANY PURPOSE OTHER THAN THE PROJECT FOR WHICH IT WAS PREPARED AND ACKNOWLEDGES THAT ANY OTHER USE OR DISCLOSURE IS ATTORNEY GENERAL PROHIBITED.

SHEET TITLE:
QUARTERS BLDG SECTION AND ROOF PLAN

DRAWING NUMBER:
S103

SHEET No: 1 of X