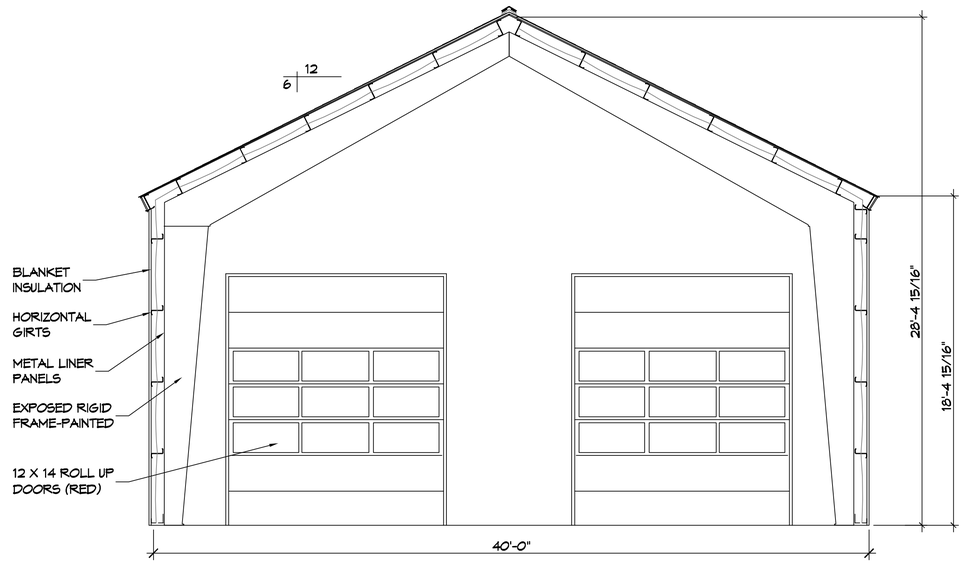

1 ENGINE BAY BLDG SECTION
SCALE: 1/4" = 1'-0"

ENGINE BAY

DAMMON ENGINEERING, INC.
LOUISIANA & MISSISSIPPI
www.dammonengineering.com
info@dammonengineering.com
PH: 985-649-5322
Chief Engineer: Brian Mistich, PE
554 Old Spanish Trail
Slidell, LA 70458

REVISIONS

#	DESCRIPTION	DATE

SEAL:

ST. TAMMANY FIRE PROTECTION DISTRICT No. 1

FIRE STATION 19

ALLEN ROAD
SLIDELL, LOUISIANA 70461

JOB No:
DATE: 03-22-2022
DRAWN BY: CAD
CHECKED BY: BAM

These plans and specifications, designs, arrangements, and proportions contained and shown on these plans, specifications, designs, arrangements, and proportions are the property of Dammon Engineering, Inc. and shall not be used by any person or entity for any purpose other than the specific project for which they were prepared and published except by written consent of Dammon Engineering, Inc. Visual contact with these plans, specifications, designs, arrangements, and proportions shall constitute acceptance of the foregoing reservation and restriction.

SHEET TITLE:
ENGINE BAY SECTION

DRAWING NUMBER:
S105

SHEET No: 1 of x

FILE NAME: J:\+ Dammon\1349 - Aden Road Fire Station 19\Drawings\Current Drawings\S105-Engine Bay Framing section.dwg PLOT DATE & TIME: Tuesday, March 22, 2022 10:13:06 AM