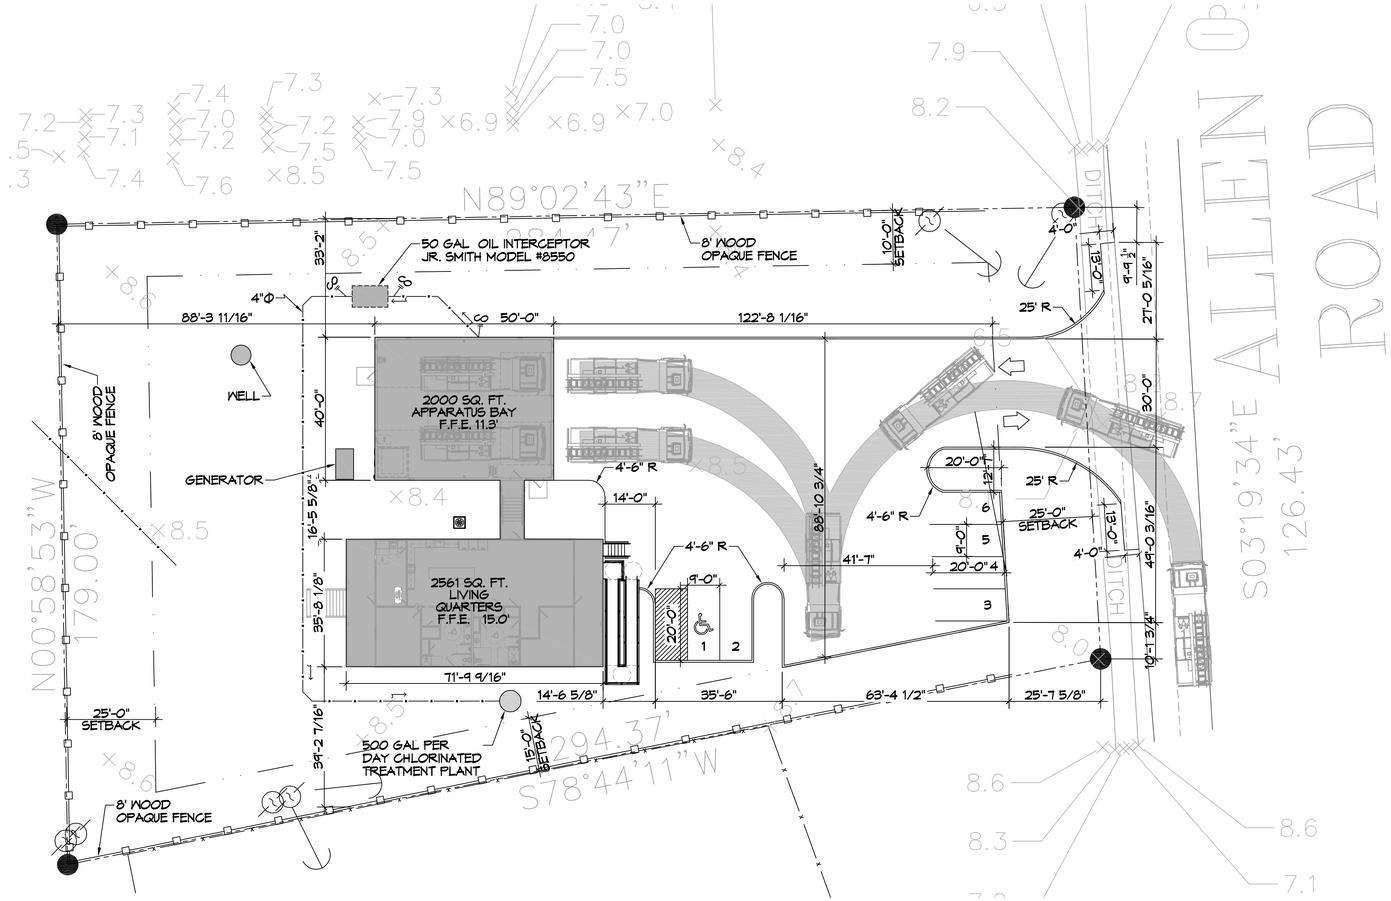

N

6 SITE PLAN

SCALE: 1" = 20'-0"

PARKING

PROVIDED SPACES: 6

PLANING

LOT 29 AND 30
ZONED PF-1 PUBLIC FACILITY

FLOOD ZONE

ZONE "A10"

FINISHED FLOOR ELEVATIONS

APPARATUS BAY F.F.E. = 11.0'

BASE FLOOD ELEVATION FOR LIVING QUARTERS = 13.0' + 1' = 14.0'

DAMMON ENGINEERING, INC.
LOUISIANA & MISSISSIPPI
www.dammonengineering.com
info@dammonengineering.com
PH: 985.649.5832

Chief Engineer: Brian Mistich, PE
554 Old Spanish Trail
Slidell, LA 70458

#	DESCRIPTION	DATE

REVISIONS

SEAL:

ST. TAMMANY FIRE PROTECTION DISTRICT No. 1

FIRE STATION 19

51041 ALLEN ROAD
SLIDELL, LOUISIANA 70461

JOB No:		DATE:	03-22-2022
DRAWN BY:	CKD	CHECKED BY:	JMS

The drawings, specifications, ideas, and arrangements represented herein are and shall remain the property of Dammon Engineering, and in part shall not be used for any purpose without the written consent of Dammon Engineering. Visual contact with these drawings or specifications shall constitute conclusive evidence of acceptance of these restrictions by all parties.

SHEET TITLE:
SITE PLAN

DRAWING NUMBER:

C101

SHEET No: 3 of x

FILE NAME: J:\Projects\1456 - Allen Road Fire Station 19\Drawings\Current Drawings\C101 - Site Plan.dwg PLOT DATE & TIME: Wednesday, March 30, 2022 4:17:17 PM