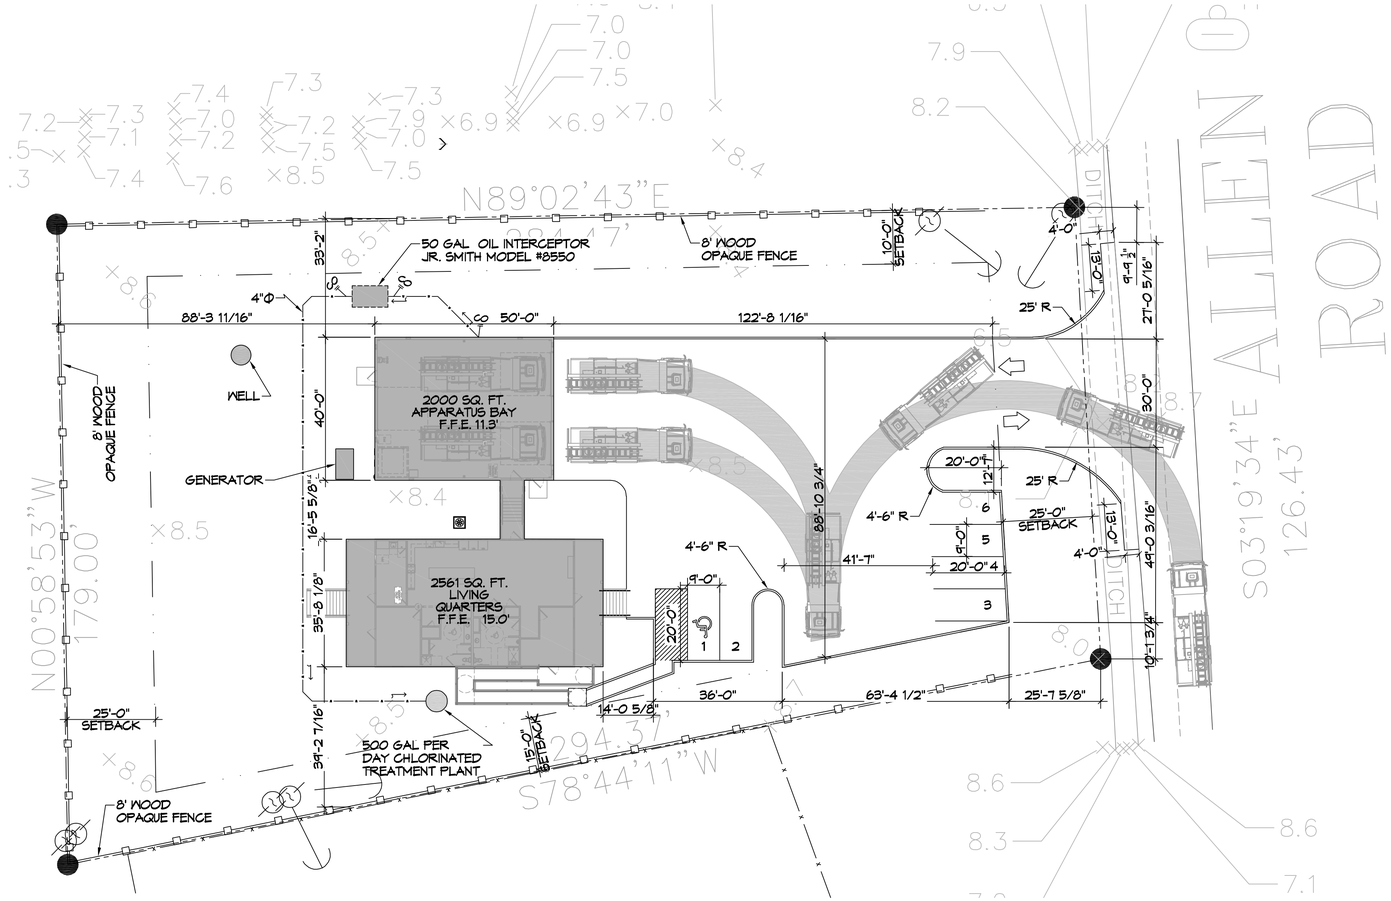

N

6 SITE PLAN

SCALE: 1" = 20'-0"

PARKING

PROVIDED SPACES: 6

PLANING

LOT 29 AND 30
ZONED PF-1 PUBLIC FACILITY

FLOOD ZONE

ZONE "A10"

FINISHED FLOOR ELEVATIONS

APPARATUS BAY F.F.E. = 11.0'

BASE FLOOD ELEVATION FOR LIVING QUARTERS = 13.0' + 1' = 14.0'

DAMMON ENGINEERING, INC.
LOUISIANA & MISSISSIPPI
www.dammonengineering.com
info@dammonengineering.com
PH: 985.649.5832

Chief Engineer: Brian Mistich, PE
554 Old Spanish Trail
Slidell, LA 70458

REVISIONS

#	DESCRIPTION	DATE

SEAL:

ST. TAMMANY FIRE PROTECTION DISTRICT No. 1

FIRE STATION 19

51047 ALLEN ROAD
SLIDELL, LOUISIANA 70461

JOB No:	
DATE:	04-07-2022
DRAWN BY:	GKD
CHECKED BY:	JMS

These drawings and specifications, designs and arrangements represented thereon are and shall remain the property of Dammon Engineering and no part thereof shall be copied, disclosed to others or used in connection with any work or project other than the specified project for which they have been prepared and developed without the written consent of Dammon Engineering. Visual contact with these drawings or specifications shall constitute conclusive evidence of acceptance of these restrictions.

SHEET TITLE:
SITE PLAN

DRAWING NUMBER:

C101

SHEET No: 3 of x