FILE NAME: J:\1- Drawings\2456 - Allen Road Fire Station 19\Drawings\Current Drawings\S101-Overhead Foundation Plan.dwg, PLOT DATE & TIME: Monday, Nov 14, 2022 2:56:51 PM

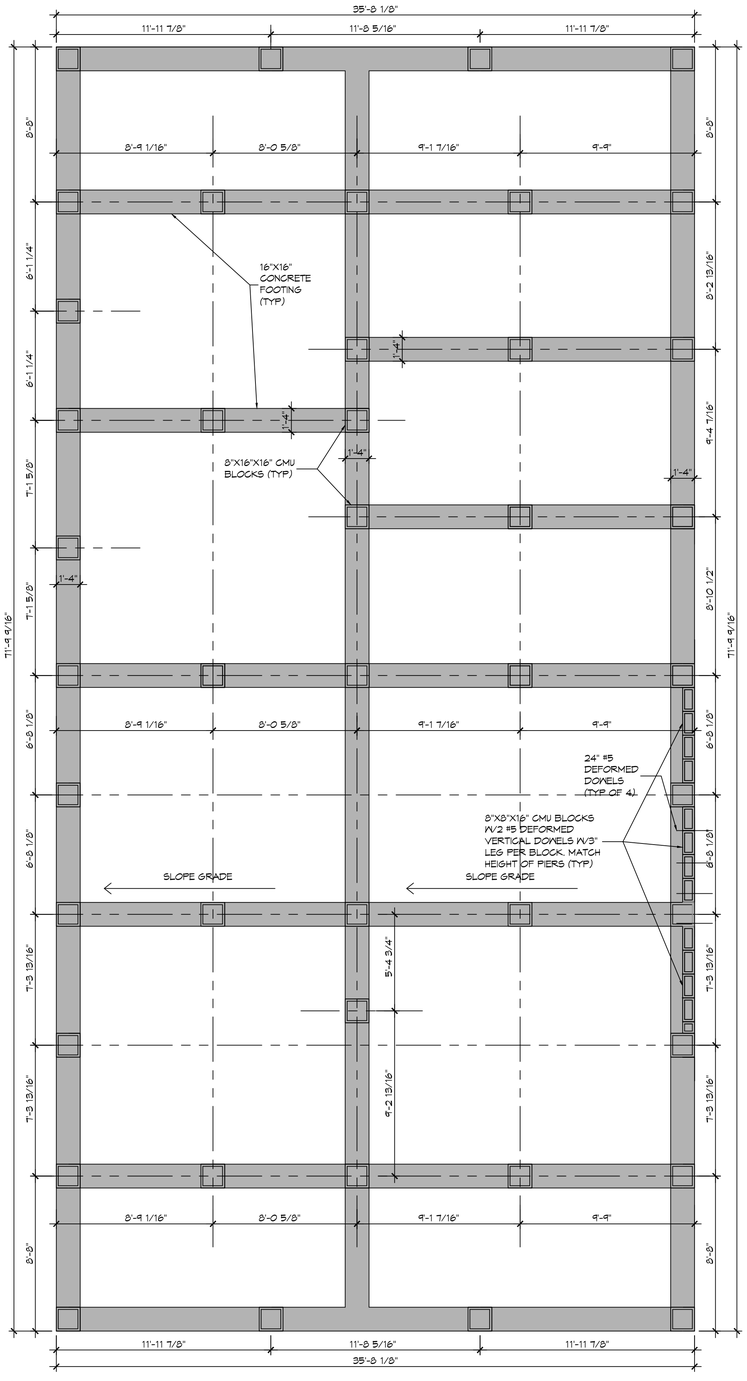

N 10 LIVING QUARTERS FOUNDATION PLAN
SCALE: 1/4" = 1'-0" LIVING QUARTERS

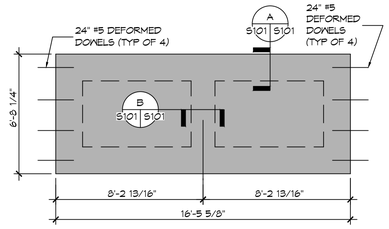

11 WALKWAY FOUNDATION PLAN
SCALE: 1/4" = 1'-0"

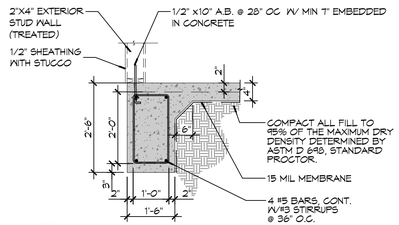

A 5101|5101 SECTION
SCALE: 1/2" = 1'-0" TYPICAL

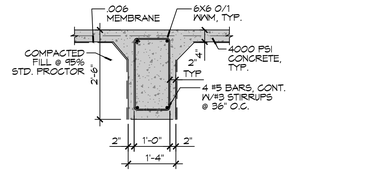

B 5101|5101 SECTION
SCALE: 1/2" = 1'-0" TYPICAL

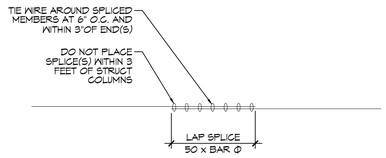

REBAR SPLICE
SCALE: 1/2" = 1' - 0"

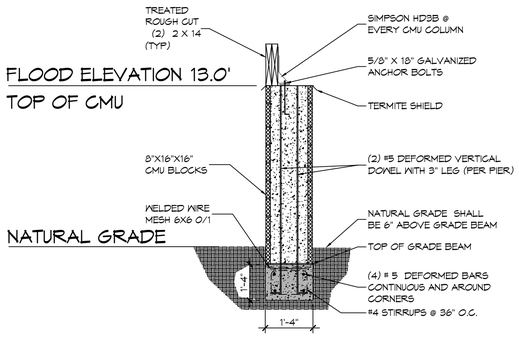

FOUNDATION SECTION
SCALE: 1/2" = 1' - 0" LIVING QUARTERS

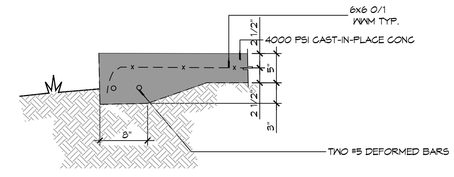

TURN DOWN GRADE BEAMS
SCALE: 1" = 1'-0" GENERATOR FOUNDATION

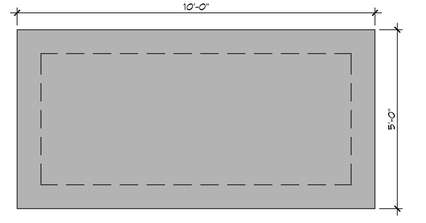

GENERATOR FOUNDATION
SCALE: 1/2" = 1' - 0" GENERATOR FOUNDATION

GENERAL FOUNDATION NOTES

1. ALL DIMENSIONS ARE EDGE OF CONCRETE (EOC) TO EDGE OF CONCRETE (EOC) UNLESS NOTED OTHERWISE.
2. VERIFY ALL PLUMBING ROUGH-IN LOCATIONS AND DOUBLE UP ON FLOOR JOIST IN THOSE AREAS.
3. CONCRETE MIX SHALL HAVE A MINIMUM COMPRESSIVE STRENGTH OF 4000 PSI AT 28 DAYS. CONCRETE MIX SHALL BE IN ACCORDANCE WITH ACI-318.
4. ALL CONVENTIONAL REINFORCING STEEL SHALL MEET ASTM-A615 (GRADE 60).
5. ONE LAYER OF POLYETHYLENE VAPOR BARRIER SHALL BE PLACED UNDER ALL CONCRETE. VAPOR RETARDER TO BE MINIMUM 10 MIL. THICKNESS; ASTM E 1745 CLASS A, PERMEANCE LESS THAN 0.01 PERMS, EQUAL TO STEGO INDUSTRIES STEGO WRAP, ECOSHIELD-E 15 MIL BY EPRO, OR IRONBAR 15 BY FLATIRON FILMS. PROVIDE APPROPRIATE ACCESSORIES FOR A COMPLETE SYSTEM.
6. ALL REINFORCING STEEL AND MESH SHALL BE SECURELY SUPPORTED TO PREVENT BOTH VERTICAL AND HORIZONTAL MOVEMENT DURING CONCRETE PLACEMENT.
7. THE CONTRACTOR SHALL VERIFY ALL DROPS, OFFSETS, BRICK LEDGES, DIMENSIONS AND CONFIGURATIONS.
8. GRADE BEAM DIMENSIONS MAY VARY BY -5%, +20%.
9. FILL AND MUCK OUT. SEE THE GEOTECHNICAL ENGINEERING REPORT BY STRATUM ENGINEERING DATED APRIL 29, 2022
9. ALL SOIL BELOW SLAB SHALL RECEIVE TERMITE TREATMENT.

DAMMON ENGINEERING, INC.
LOUISIANA & MISSISSIPPI
www.dammonengineering.com
info@dammonengineering.com
PH: 985.649.5822
Chief Engineer: Brian Mistich, PE
554 Old Spanish Trail
Slidell, LA 70458

#	DESCRIPTION	DATE
	REVISIONS	

SEAL:

STATE OF LOUISIANA
BRIAN A. MISTICH
License No. 30187
PROFESSIONAL ENGINEER

ST. TAMMANY FIRE PROTECTION DISTRICT NO. 1

FIRE STATION 19

5'041 ALLEN ROAD
SLIDELL, LOUISIANA 70461

JOB No:	2456
DRAWN BY:	CKD
DATE:	05-16-2022
CHECKED BY:	BAM

The plans, specifications, and electronic files prepared by Dammon Engineering, Inc. are instruments of service and shall remain the property of Dammon Engineering, Inc. whether the project for which they are made is executed or not. The reuse of any of the plans, specifications, and electronic files for any other project without the written consent of Dammon Engineering, Inc. is prohibited. Any such reuse without written consent shall be at the user's sole risk and without liability to Dammon Engineering, Inc. and the user shall indemnify and hold harmless Dammon Engineering, Inc. against all damages, suits, costs, and expenses arising out of or resulting therefrom.

SHEET TITLE:
LIVING QUARTERS
FOUNDATION PLAN

DRAWING NUMBER:

S101

SHEET No: 6 of 30