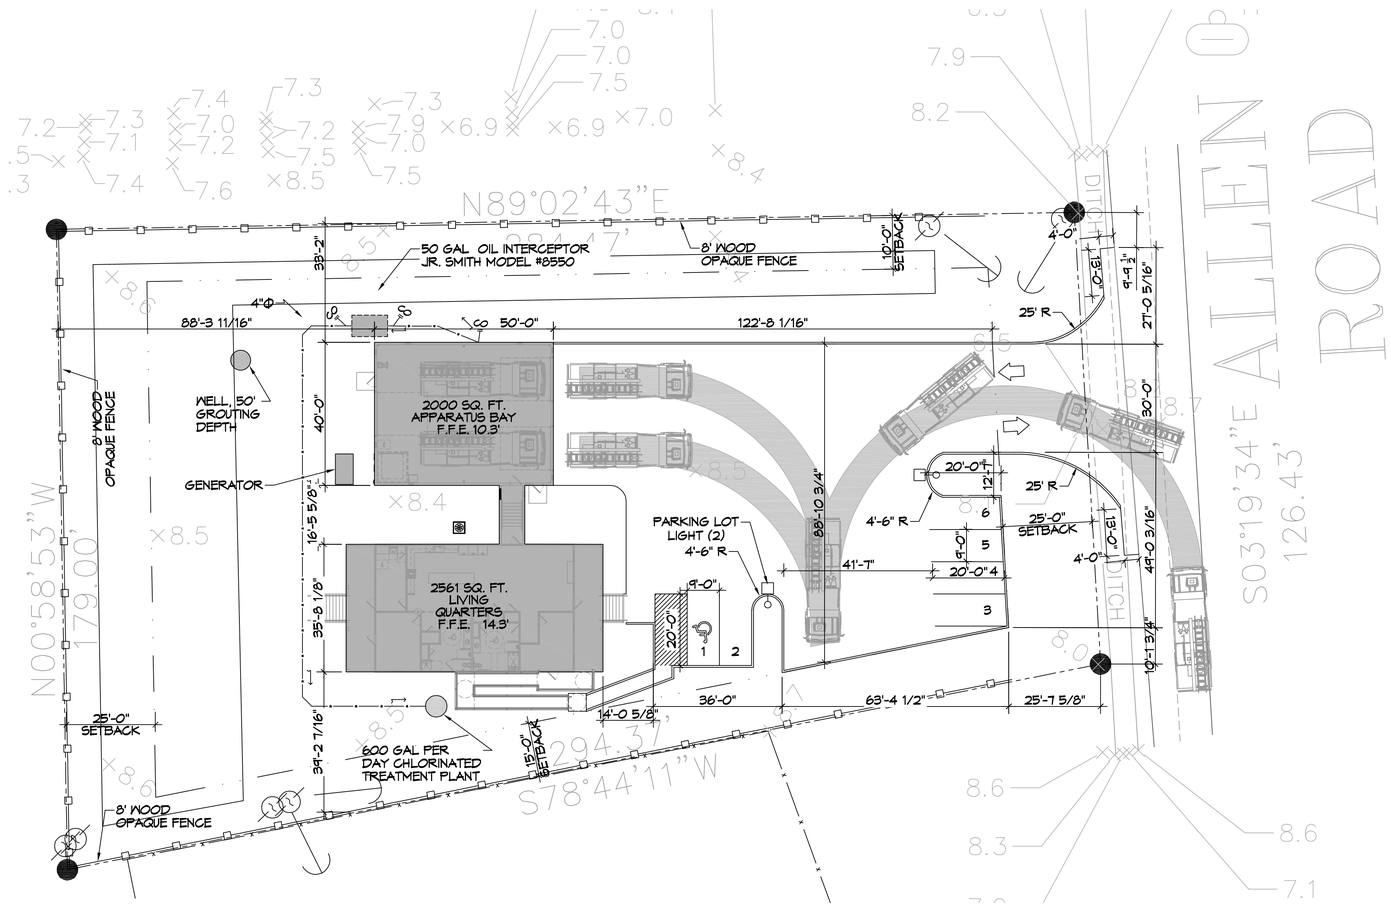

N

6 SITE PLAN

SCALE: 1" = 20'-0"

PARKING

PROVIDED SPACES: 6

PLANING

LOT 29 AND 30
ZONED PF-1 PUBLIC FACILITY

FLOOD ZONE

ZONE "A10"

FINISHED FLOOR ELEVATIONS

APPARATUS BAY F.F.E. = 10.3'

BASE FLOOD ELEVATION FOR LIVING QUARTERS = 13.0'

DAMMON ENGINEERING, INC.
LOUISIANA & MISSISSIPPI
www.dammonengineering.com
info@dammonengineering.com
PH: 985.649.5832

Chief Engineer: Brian Mistich, PE
554 Old Spanish Trail
Slidell, LA 70458

#	DESCRIPTION	DATE

REVISIONS

SEAL:

ST. TAMMANY FIRE PROTECTION DISTRICT No. 1

FIRE STATION 19

57041 ALLEN ROAD
SLIDELL, LOUISIANA 70461

JOB No:
DATE: 04-07-2022
DRAWN BY:
CHECKED BY: CKD JMS

This set of plans and specifications, regardless of its form, is and shall remain the property of Dammon Engineering, Inc. and shall not be used for other projects or for extensions of this project except by agreement in writing and with appropriate compensation to Dammon Engineering, Inc. This set of plans and specifications shall not be used by any person for any purpose that is unlawful or for any purpose that is not in the physical presence of Dammon Engineering, Inc. or its consultants. Reproduction of these plans and specifications by any means whatsoever, without written consent of Dammon Engineering, Inc., is prohibited.

SHEET TITLE:
SITE PLAN

DRAWING NUMBER:
C101

SHEET No: 3 of x