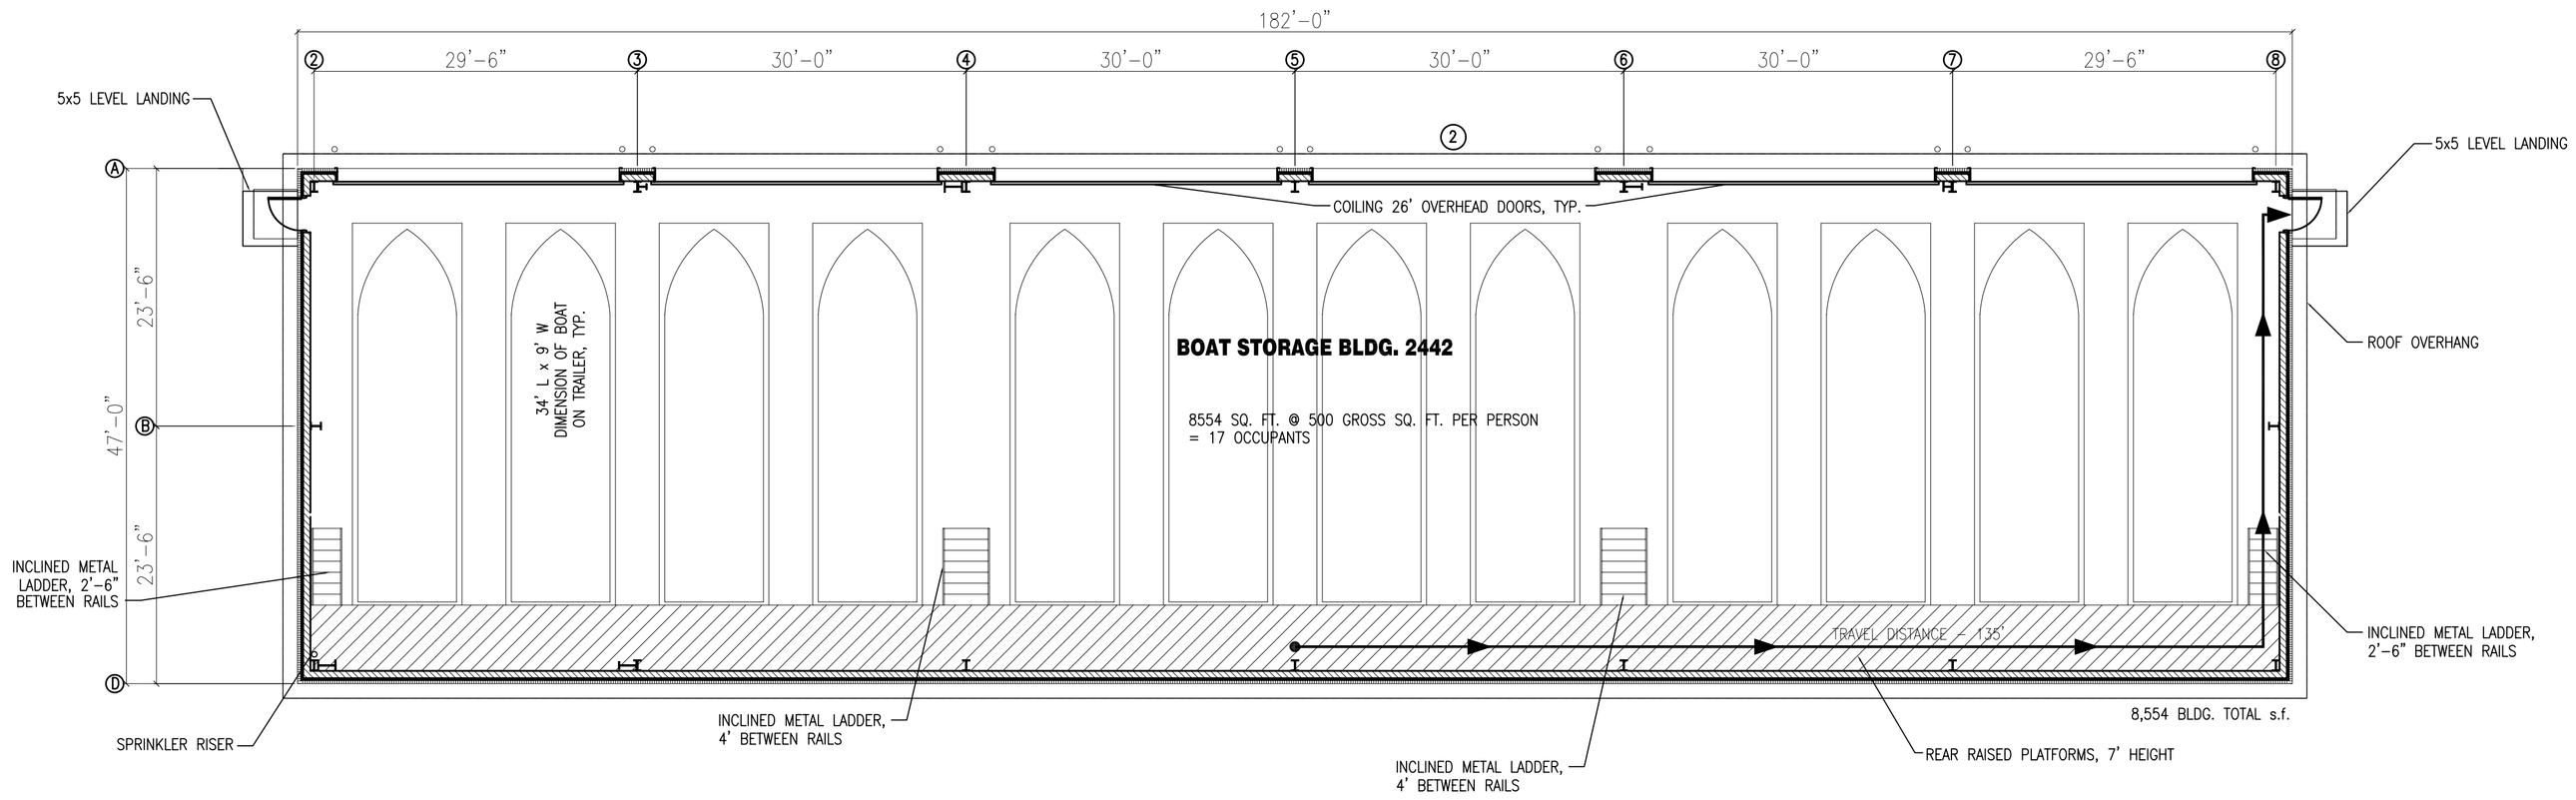

PLAN
NORTH

BOAT STORAGE BLDG. 2442 FLOOR PLAN

SCALE: 1/8"=1'-0"

5' 0 5' 10' 15' 20' 25'

EGRESS CAPACITY PROVIDED				
	DOORS 0.2 IN. / PERSON 0.55 CM / PERSON	STAIRS 0.3 IN. / PERSON 0.75 CM / PERSON	RAMPS 0.2 IN. / PERSON 0.5 CM / PERSON	TOTAL EGRESS CAPACITY BY AREA
STORAGE BUILDING BUILDING 2442	2 DOORS @ 34" = 340 PERSONS			340 PERSONS

DOOR CLEAR WIDTH: 34" / 86 CM

MAXIMUM TRAVEL DISTANCE		
	STORAGE	
	ALLOWED	ACTUAL
COMMON PATH OF TRAVEL	100 FT 30 M	0 FT 0 M
TRAVEL DISTANCE TO EXIT	400 FT 122 M	135 FT 41 M

ENGINEERED FIRE PROTECTION, LLC
DAVID L. MILLER, P.E.
11920 RICHCROFT AVENUE
Baton Rouge, Louisiana 70814
(225) 273-5040 FAX (225) 275-2535

APPR | DATE | DESCRIPTION | SYM

NAVFAC

DAMMON ENGINEERING, INC.
CHIEF ENGINEER EMMETT DAMMON, P.E.
CHIEF ARCHITECT ROBERT WILTSE
1095 FLORIDA AVENUE
SLIDELL, LA 70458
(985) 649-5832 AE LOGO

STATE OF LOUISIANA
DAVID L. MILLER
License No. 23505
PROFESSIONAL ENGINEER
FIRE PROTECTION
SEAL

DES	DRW
REVIEWED BY	
PM/DM	
CHIEF ENG/ARCH.	

DEPARTMENT OF THE NAVY
NAVAL FACILITIES ENGINEERING COMMAND
NAVAL FACILITIES ENGINEERING COMMAND SOUTHEAST
IPT SOUTH ATLANTIC
JOHN C. STENNIS SPACE CENTER
NAVAL AIR STATION JACKSONVILLE
MISSISSIPPI

SOF RIVERINE AND COMBATANT CRAFT OPERATIONS FACILITY

CODE ID. NO. N4412	SIZE D
SCALE: 1/8"= 1'	
MAXIMO NO.	######
STA. PROJ. NO.	#-####
WORK ORDER NO.	######
CONSTR. CONTR. NO.	N62467-05-D-0096
NAVFAC DRAWING NO.	######
SHEET ###### OF ######	

LS.2

DRAWFORM REVISION: 01 JAN 2009

REVDATE: