Part Mark Key

1 J332
2 J333
3 J334

Secondary Part Schedule

Mark	Part	Thick.	Depth	Lap
G306	40G3202417	0.0590	8 1/2"	1'-0"
G438	003PGH2911412	0.1050	8 1/2"	
G439	004PGH2911413	0.0920	8 1/2"	
G461	001PGH3006012	0.1050	8 1/2"	
G462	002PGH3006013	0.0920	8 1/2"	
G463	005G3107417	0.0590	8 1/2"	1'-0"
J332	001J0101317	0.0590	8 1/2"	
J333	005J0010217	0.0590	8 1/2"	
J334	006J0311617	0.0590	8 1/2"	

Frame Member Schedule

Part	Width	Thick.	Webthk	Depth1	Approx. Lgth
SBX300	8.0	0.2500	0.1345	9"	29'-11 1/2"
SBX301	8.0	0.2500	0.130	9"	29'-7 1/2"

Bolt Connection & Plate Schedule

Id	Qty	ASTM	Bolt Dia.	Bolt Length	Plate Thick.	Rows Out	Rows In	Tension Bolt	Washer
A	4	A325	1/2"	1 1/2"	3/8"	-	-		

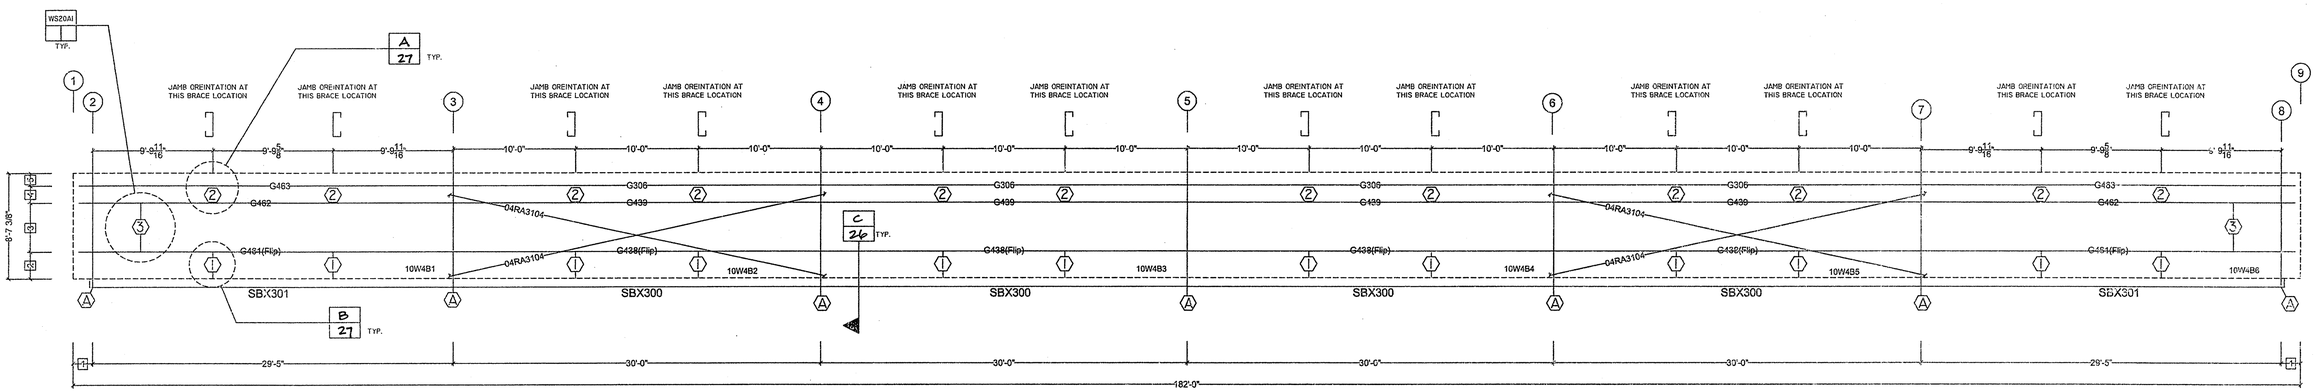

CLERESTORY WALL SECONDARY ELEVATION AT C

5 1'-0 1/4"
4 1'-4 7/8"
3 4'-0 1/4"
2 2'-2"
1 1'-7"

Dimension Key

Shape Name = Clerestory A, Wall = 4

FOR CONSTRUCTION

1. UNLESS NOTED, USE 1/2 X 1 1/2 A-325 SNUG TIGHTENED BOLTS FOR GIRT LAP, GIRT TO FRAME, FLANGE BRACE TO FRAME, FLANGE BRACE TO GIRT, JAMB AND HEADER CONNECTIONS.
2. WIND AND FLANGE BRACING ARE AN INTEGRAL PART OF THE WALL STRUCTURAL SYSTEM AND SHOULD BE PROPERLY INSTALLED PRIOR TO ERECTION OF WALL AND ROOF SHEETS. REMOVAL OR ALTERATION OF WALL BRACING WITHOUT PRIOR AUTHORIZATION IS PROHIBITED.

THE VP ENGINEER'S SEAL APPLIES ONLY TO THE WORK PRODUCT OF VP AND DESIGN AND PERFORMANCE REQUIREMENTS SPECIFIED BY VP. THE VP ENGINEER'S SEAL DOES NOT APPLY TO THE PERFORMANCE OR DESIGN OF ANY OTHER PRODUCT OR COMPONENT FURNISHED BY VP EXCEPT TO ANY DESIGN OR PERFORMANCE REQUIREMENTS SPECIFIED BY VP.

THIS DRAWING, INCLUDING THE INFORMATION HEREON, REMAINS THE PROPERTY OF VP BUILDINGS.
IT IS PROVIDED SOLELY FOR ERECTING THE BUILDING DESCRIBED IN THE APPLICABLE PURCHASE ORDER AND SHALL NOT BE MODIFIED, REPRODUCED OR USED FOR ANY OTHER PURPOSE WITHOUT PRIOR WRITTEN APPROVAL OF VP BUILDINGS.

THE GENERAL CONTRACTOR AND/OR ERECTOR IS SOLELY RESPONSIBLE FOR ACCURATE, GOOD QUALITY WORKMANSHIP IN ERECTING THIS BUILDING IN CONFORMANCE WITH THIS DRAWING, DETAILS REFERENCED IN THIS DRAWING, ALL APPLICABLE VP ERECTION GUIDES, AND INDUSTRY STANDARDS PERTAINING TO PROPER ERECTION, INCLUDING THE CORRECT USE OF TEMPORARY BRACING.

VP Buildings, Inc.
3200 Players Club Circle Memphis TN 38125

REV	DATE	BY	DESCRIPTION

NTS

CLERESTORY WALL SECONDARY ELEVATION AT C

BUILDER Broadmoor, LLC
CUSTOMER John F. Stennis Space Center
LOCATION Stennis Space Center, Mississippi
PROJECT Riverine and Combatant Craft Operations
BUILDERS PO#

VP BUILDINGS
VPC VERSION: 7.1f

JOBNO 08-28914EP3
DATE 4/30/09
DRAWN/CHECK BR BR
PAGE 22

4/28/2009 15:02:00 FILENAME: 08-28914 EP3.VPC