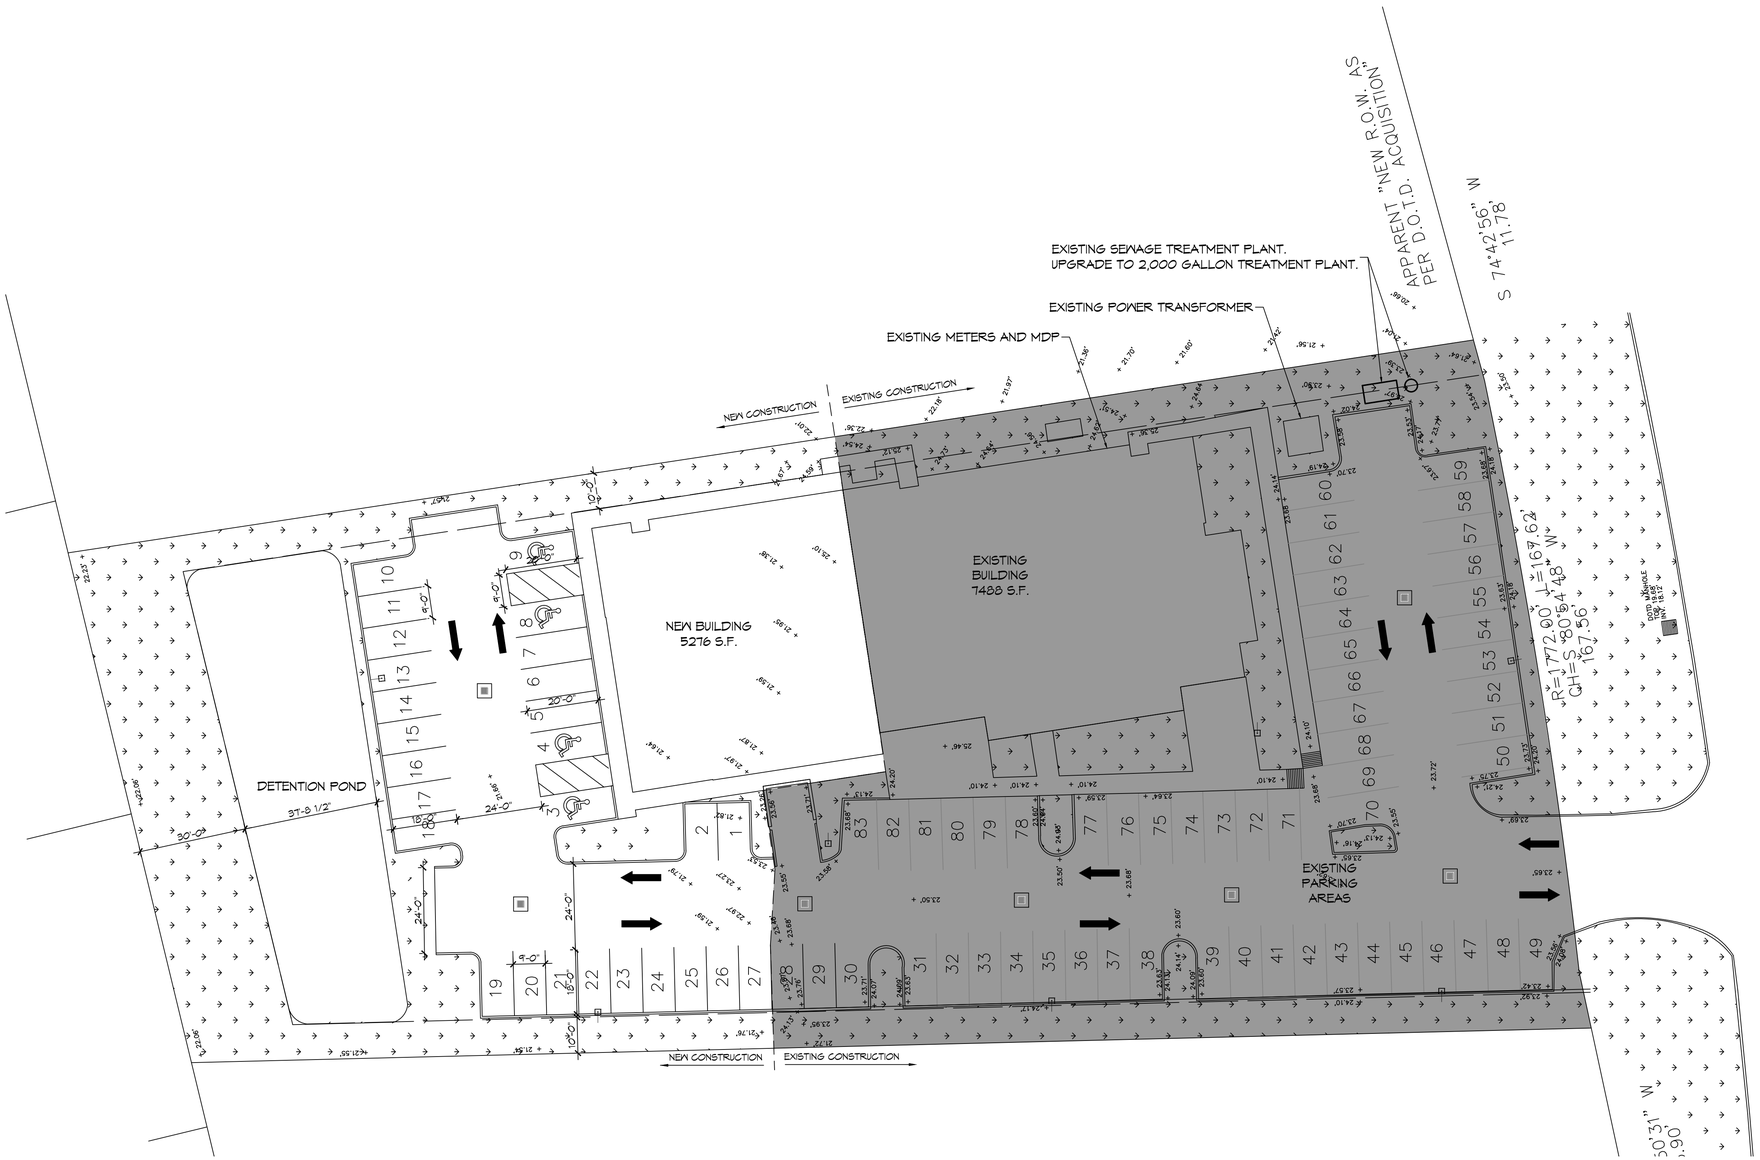

1 SITE PLAN
SCALE: 1"= 20'

PLANNING

ZONED - HC-2

FLOOD ZONE

ZONE "X

BUILDING ELEVATION

BASE FLOOD ELEVATION = N/A
FINISHED FLOOR ELEVATION = 25.5'

PARKING CALCS

REQUIRED PARKING FOR MEDICAL OFFICE BUILDING =
5 PER 1,000 S.F. FLOOR AREA
AREAS = 7,488 S.F. + 5,276 S.F. = 12,764 S.F.
12,764 / 1,000 = 1,276.4 X 5 = 64 SPACES REQUIRED
97 PROVIDED

SITE LIGHTING

EXTERIOR LIGHTING SHALL BE SHADED OR INWARDLY DIRECTED IN SUCH A MANNER SO THAT NO DIRECT LIGHTING OR GLARE BE CAST BEYOND THE PROPERTY LINE. THE INTENSITY OF SUCH LIGHTING SHALL NOT EXCEED ONE FOOT CANDLE AS MEASURED AT THE ABUTTING PROPERTY LINE.

SITE LEGEND

- W - WATER METER
- FIRE HYDRANT
- UTILITY POLE
- POLE MOUNTED LIGHT
- E — ELECTRICAL
- GAS — GAS
- CATCH BASIN
- DIRECTION OF TRAFFIC FLOW
- LANDSCAPING
- 21.60' - EXISTING ELEVATIONS

DAMMON ENGINEERING, INC.
LOUISIANA & MISSISSIPPI
www.dammoneng.com
info@dammoneng.com
PH: 985.649.5832

Chief Engineer: Brian Mistich, PE
55 Oak Towne Trail
Slidell, LA 70458

#	DESCRIPTION	DATE
	REVISIONS	

SEAL:

BID SET NOT FOR CONSTRUCTION

NEW ADDITION
HONTAS MOB
71211 LA HWY 21
COVINGTON, LA 70433

JOB No: 2443 DATE: 10-20-2021
DRAWN BY: DPD CHECKED BY: CASD

THIS DOCUMENT IS THE PROPERTY OF DAMMON ENGINEERING, INC. AND MAY NOT BE REPRODUCED OR USED FOR OTHER PROJECTS EXCEPT BY AGREEMENT WITH DAMMON ENGINEERING, INC. AND WITHOUT PROPER COMPENSATION. THIS DOCUMENT IS THE PROPERTY OF DAMMON ENGINEERING, INC. AND MAY NOT BE REPRODUCED OR USED FOR OTHER PROJECTS EXCEPT BY AGREEMENT WITH DAMMON ENGINEERING, INC. AND WITHOUT PROPER COMPENSATION.

SHEET TITLE:
SITE PLAN

DRAWING NUMBER:
C101

SHEET No: 3 of 16

FILE NAME: J:\- Hospitals - Medical - Dental\2443 - Hontas MOB Addition\Drawings\Current Drawings\C101-SITE PLAN.dwg PLOT DATE & TIME: Friday, October 22, 2021 8:40:39 AM