LEGEND

– – – – – – – –	DEMO
————————	EXISTING CONSTURCTION TO REMAIN

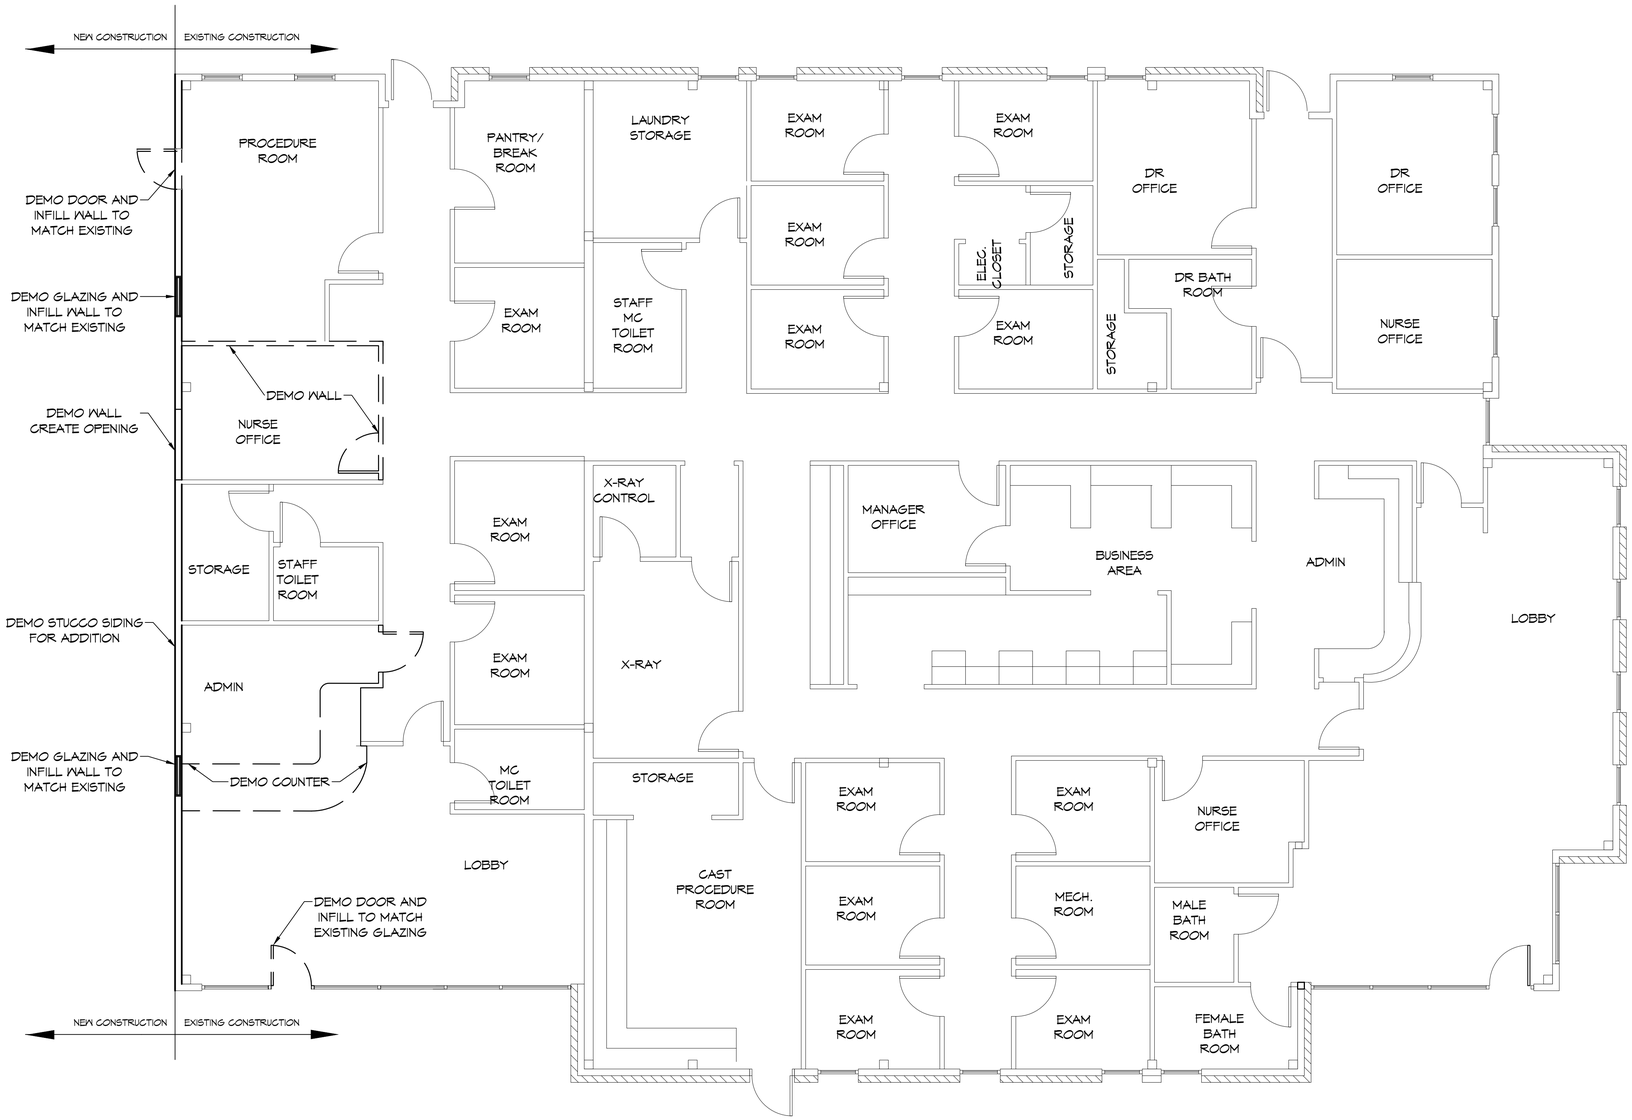

1 DEMO PLAN
SCALE: 3/16" = 1'-0"

DAMMON ENGINEERING, INC.
LOUISIANA & MISSISSIPPI
Chief Engineer: Brian Mistich, PE
554 Old Spanish Trail
Slidell, LA 70458
www.dammonengineering.com
info@dammonengineering.com
PH: 985.649.5832

#	DESCRIPTION	DATE
	REVISIONS	

SEAL:

BID SET NOT FOR CONSTRUCTION

NEW ADDITION
HONTAS MOB
71211 LA HWY 21
COVINGTON, LA 70433

JOB No: 2443 DATE: 10-20-2021
DRAWN BY: DPD CHECKED BY: CKD

The data, drawings and specifications herein, regardless of the form or type of medium on which they are recorded, are and shall remain the property of Dammon Engineering, and shall not be used, reused or disclosed to others without written consent of Dammon Engineering. Dammon Engineering shall retain all rights, including ownership of copyright, in the data, drawings and specifications prepared by Dammon Engineering, and shall not be used, reused or disclosed to others without written consent of Dammon Engineering, except for the specific project for which the data, drawings and specifications were prepared.

SHEET TITLE:
DEMO PLAN

DRAWING NUMBER:
D101

SHEET No: 7 of 16