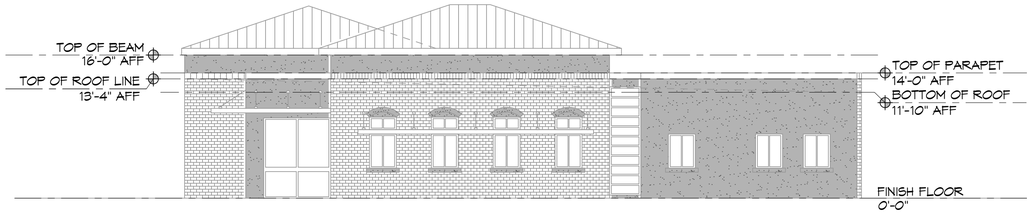

3 EXISTING STREET FRONT
SCALE: 1/8" = 1'-0"

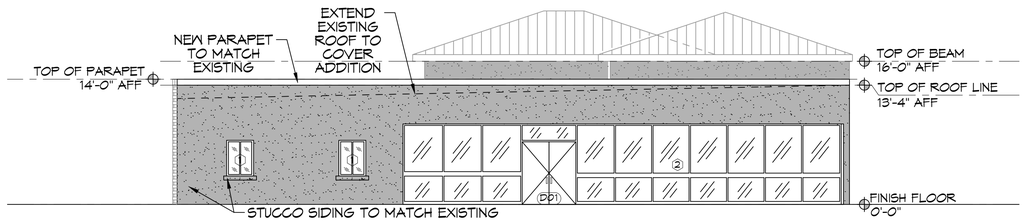

4 NEW STREET REAR
SCALE: 1/8" = 1'-0"

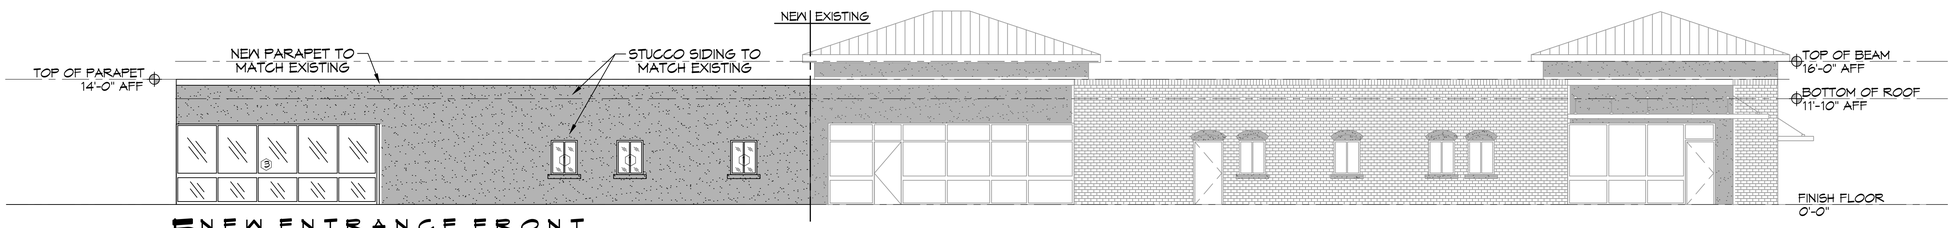

5 NEW ENTRANCE FRONT
SCALE: 1/8" = 1'-0"

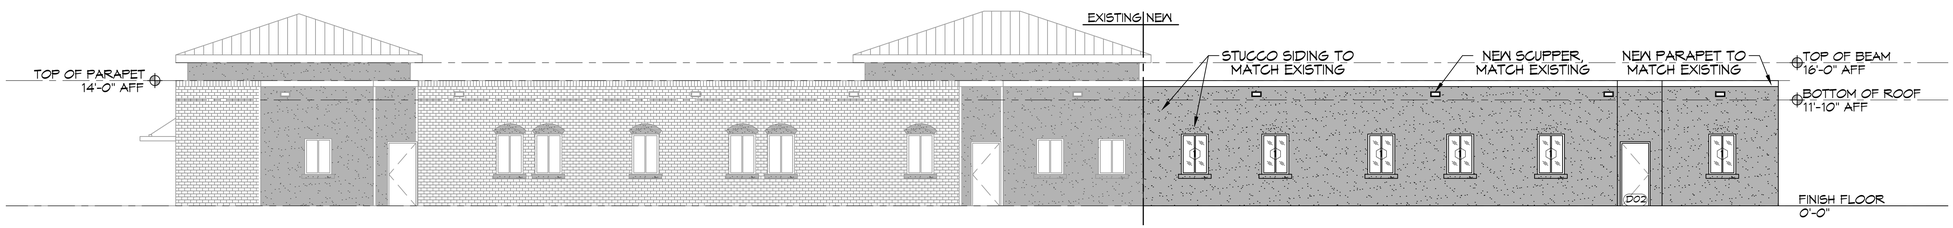

6 NEW ENTRANCE REAR
SCALE: 1/8" = 1'-0"

DAMMON ENGINEERING, INC.
LOUISIANA & MISSISSIPPI
www.dammonengineering.com
info@dammonengineering.com
PH: 985.649.5832
Chief Engineer: Brian Mistich, PE
5500 Oakbrook Trail
Slidell, LA 70458

REVISIONS

#	DESCRIPTION	DATE

SEAL:

BID SET NOT FOR CONSTRUCTION

NEW ADDITION
HONTAS MOB
71211 LA HWY 21
COVINGTON, LA 70433

JOB No:	2443
DATE:	10-20-2021
DRAWN BY:	DPD
CHECKED BY:	CKD

THIS DRAWING IS AN INSTRUMENT OF SERVICE AND IS THE PROPERTY OF DAMMON ENGINEERING, INC. AND MUST REMAIN THE PROPERTY OF DAMMON ENGINEERING, AND HAS BEEN PREPARED FOR THE USE OF THE CLIENT FOR THE PROJECT FOR WHICH IT WAS PREPARED. THIS DRAWING MAY NOT BE REPRODUCED OR USED FOR OTHER PROJECTS OR WHICH HAS NOT BEEN PREPARED AND DELIVERED WITHOUT WRITTEN CONSENT OF DAMMON ENGINEERING, AND ANY SUCH REPRODUCTION OR USE WITHOUT WRITTEN CONSENT IS PROHIBITED.

SHEET TITLE:
EXTERIOR ELEVATIONS

DRAWING NUMBER:
A102

SHEET No: 9 of 16