REFLECTED CEILING LEGEND

2x4 LIGHT FIXTURE	EXHAUST FAN - SEE MECHANICAL
2x2 LIGHT FIXTURE	EXIT LIGHT FIXTURE - CEILING MOUNTED
48" LINEAR LIGHT FIXTURE	6" RECESSED LIGHT FIXTURE
NEW SUPPLY AIR GRILLE	NEW RETURN AIR FILTER GRILLE
EXISTING SUPPLY AIR GRILLE	LINEAR SLOT DIFFUSER
EXISTING RETURN AIR FILTER GRILLE	2X2 SUSPENDED CEILING GRID

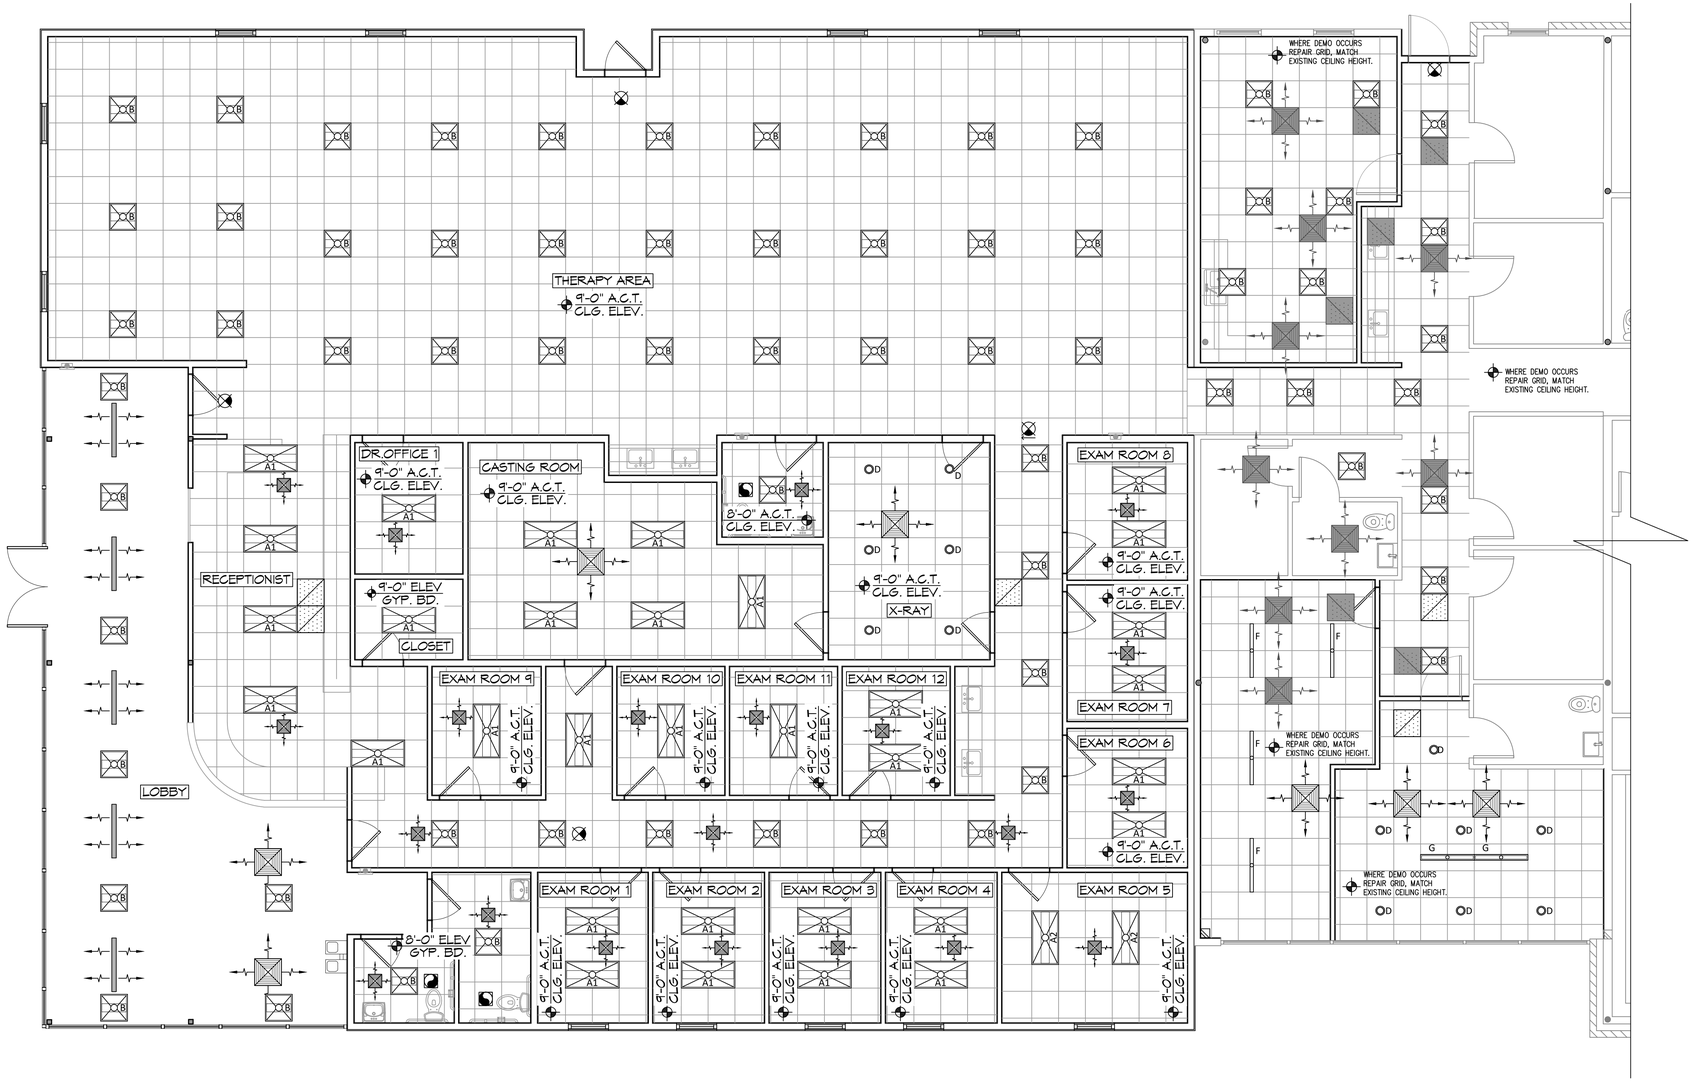

8 REFLECTED CEILING PLAN

SCALE: 3/16" = 1'-0"

DAMMON ENGINEERING, INC.
LOUISIANA & MISSISSIPPI
www.dammonengineering.com
info@dammonengineering.com
PH: 985.649.5832

Chief Engineer: Brian Mistich, PE
5540 Cypress Point Trail
Slidell, LA 70458

REVISIONS

#	DESCRIPTION	DATE

SEAL:

BID SET NOT FOR CONSTRUCTION

NEW ADDITION
HONTAS MOB
71211 LA HWY 21
COVINGTON, LA 70433

JOB No:	2443
DATE:	02-08-2022
DRAWN BY:	DPD
CHECKED BY:	CKD

These drawings and specifications are instruments of service and are the property of Dammon Engineering, and shall not be used for other work and are to be returned upon request. All rights reserved. Copyright 2021 Dammon Engineering.

SHEET TITLE:
REFLECTED CEILING PLAN

DRAWING NUMBER:
A-105

SHEET No: 12 of 16