DOOR SCHEDULE

MK	WIDTH	HT	THK	DOOR MAT	FRAME MAT	FR	REMARKS
D01	(2) 3'-0"	6'-8"	1-3/4"	GLASS	METAL	NR	NEW DOUBLE DOOR WITH CLOSER; MATCH EXISTING FINISHES
D02	3'-0"	6'-8"	1-3/4"	METAL	METAL	NR	NEW EXTERIOR DOOR WITH CLOSER; MATCH EXISTING FINISHES

NOTE:
DOORS IN A REQUIRED MEANS OF EGRESS SERVING ANY ASSEMBLY AREA HAVING AN OCCUPANT LOAD OF 50 OR MORE PERSONS SHALL NOT BE EQUIPPED WITH A LATCH OR LOCK OTHER THAN PANIC HARDWARE OR FIRE EXIT HARDWARE.

WINDOW SCHEDULE

MK	WD	HT	FRAME	REMARKS
1	3'-0"	4'-0"	ALUM	MATCH EXISTING WINDOW FRAME & GLAZING; SHALL BE IMPACT RESISTANT
2	49'-3"	9'-0"	ALUM	1/4" GLAZING; MATCH EXISTING WINDOW FRAME; SHALL BE IMPACT RESISTANT
3	22'-8"	9'-0"	ALUM	1/4" GLAZING; MATCH EXISTING WINDOW FRAME, SHALL BE IMPACT RESISTANT

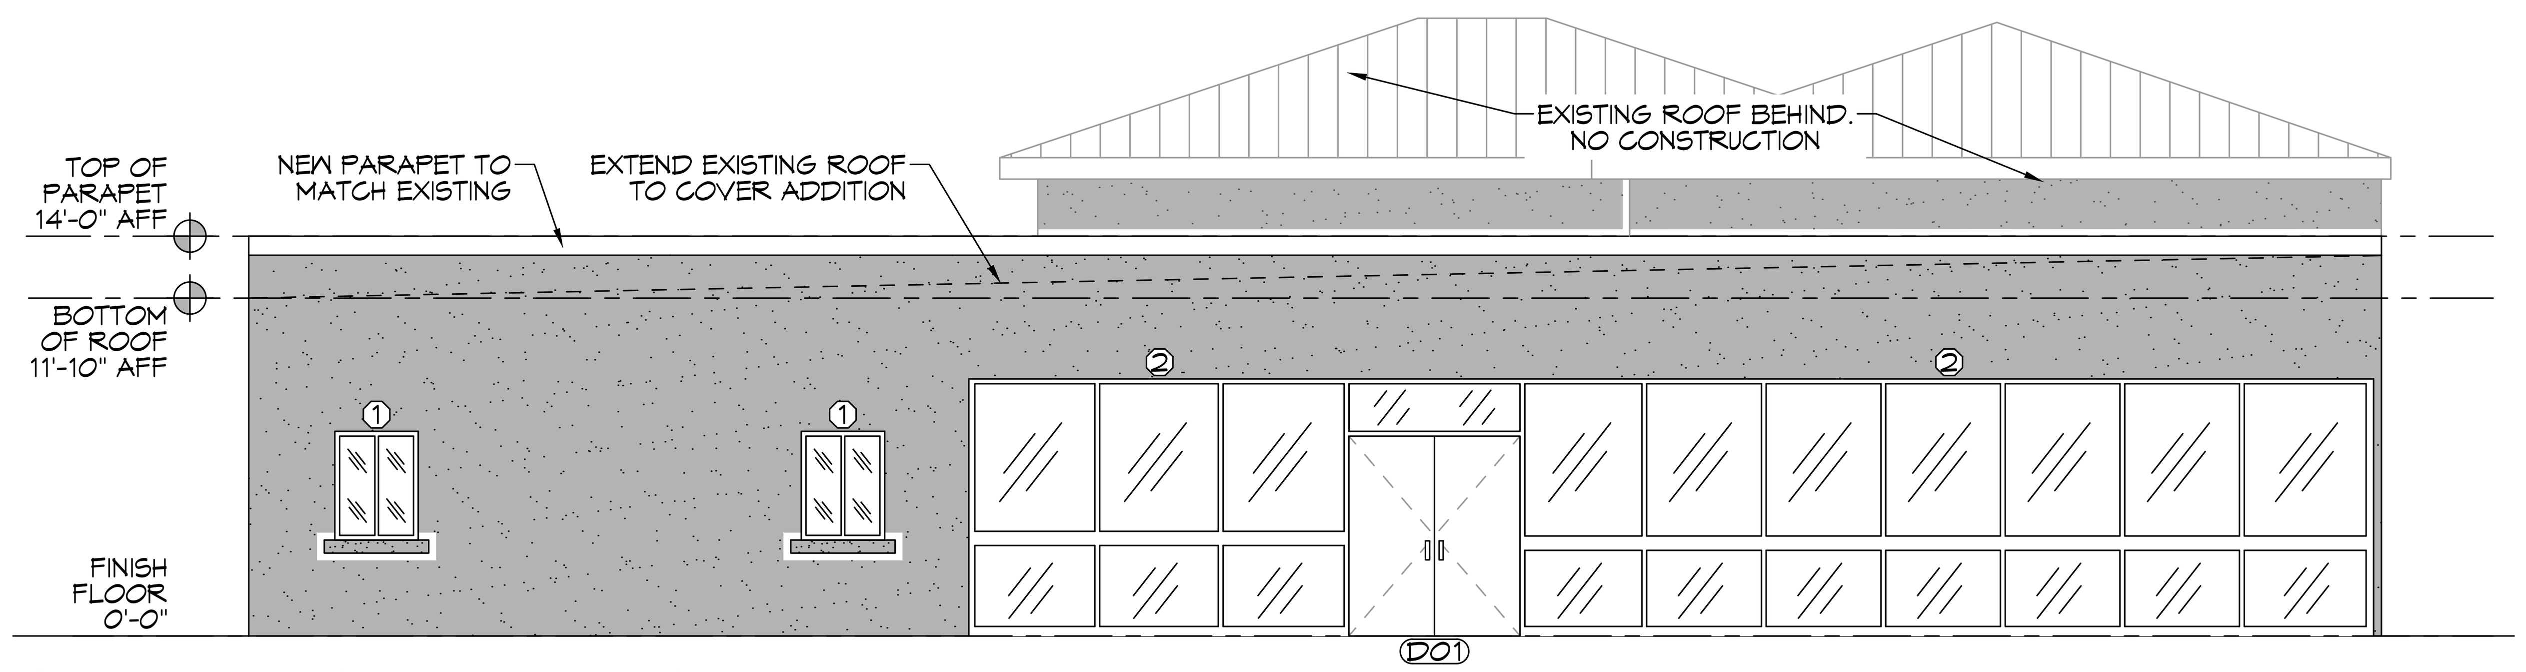

18 SOUTHERN FACE
SCALE: 3/16" = 1'-0"

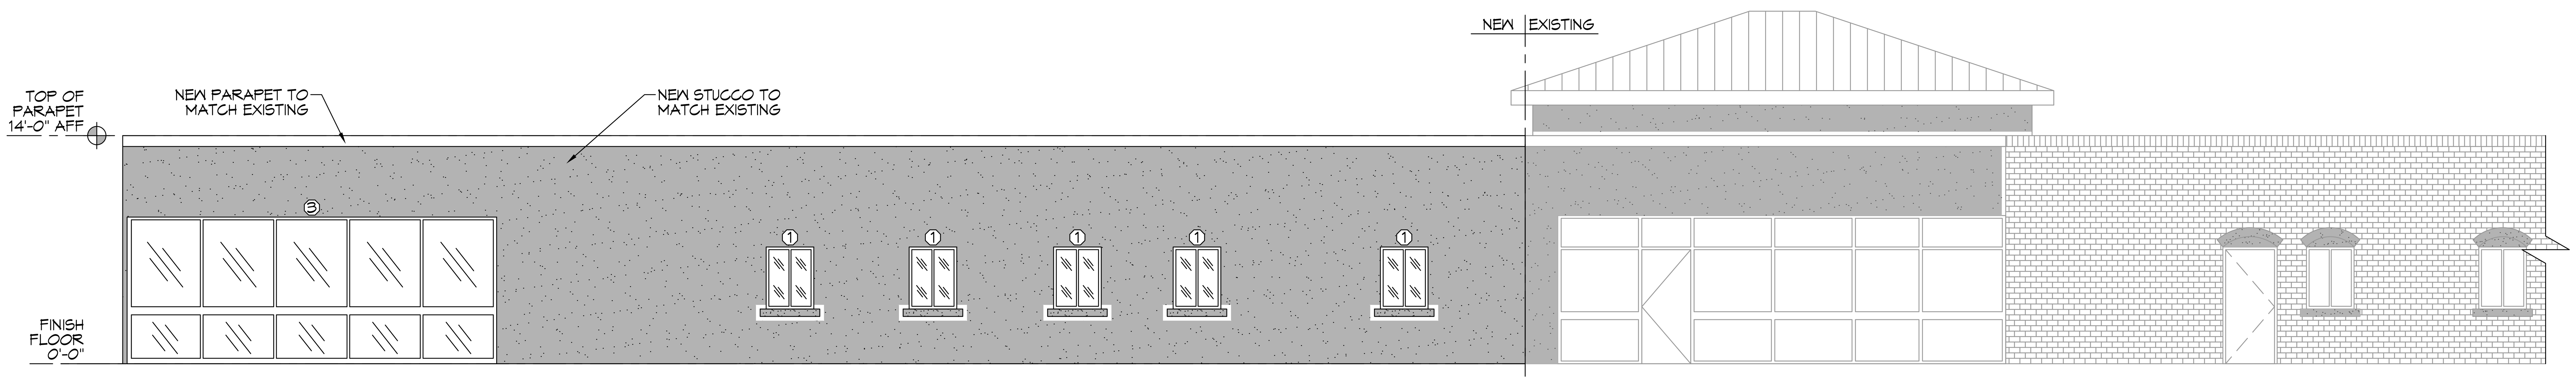

19 EASTERN FACE
SCALE: 3/16" = 1'-0"

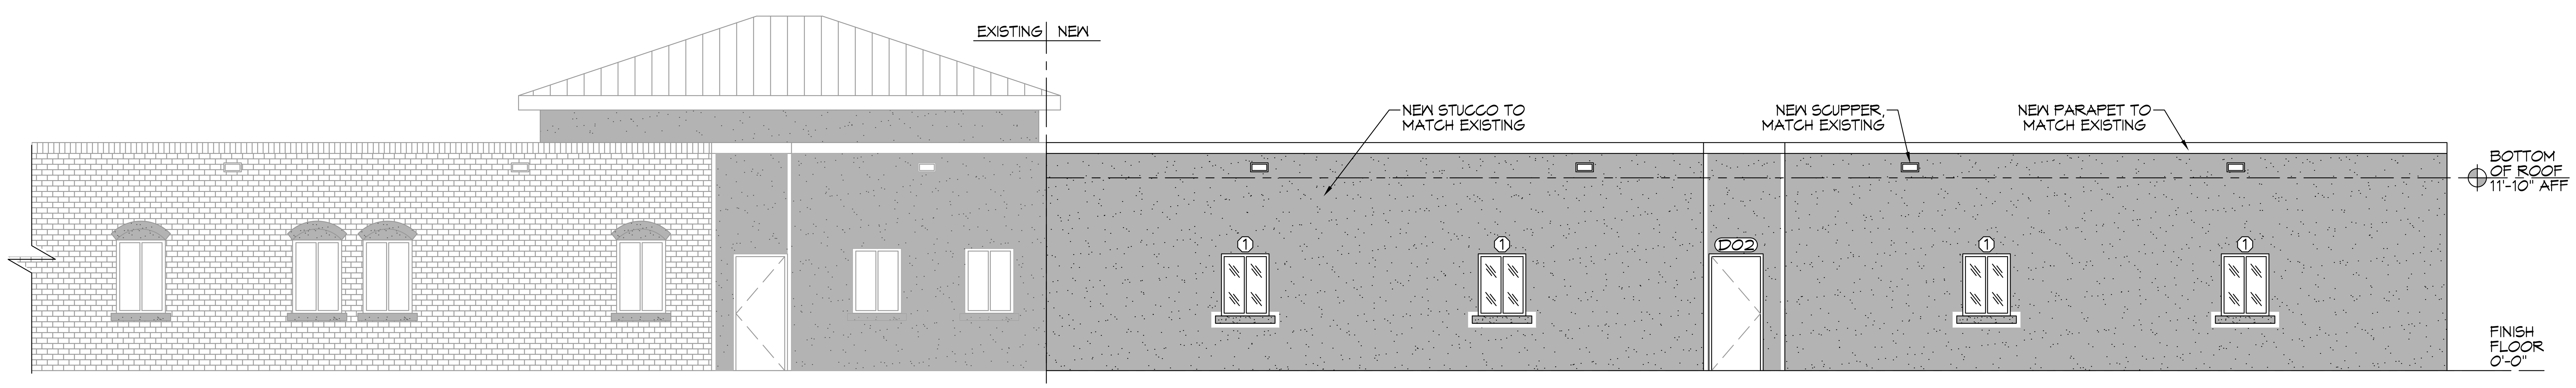

20 WESTERN FACE
SCALE: 3/16" = 1'-0"

DAMMON ENGINEERING, INC.
LOUISIANA & MISSISSIPPI
Chief Engineer: Brian Mistich, PE
554 Old Spanish Trail
Slidell, LA 70458
www.dammonengineering.com
info@dammonengineering.com
PH: 985.649.5832

#	DESCRIPTION	REVISIONS	DATE

NEW ADDITION
HONTAS MOB
71211 LA HWY 21
COVINGTON, LA 70433

JOB No:	2443	DATE:	03-03-2022
DRAWN BY:	DPD	CHECKED BY:	CKD

SHEET TITLE:
EXTERIOR ELEVATIONS

DRAWING NUMBER:
A102

SHEET No: 12 of 19