DOOR SCHEDULE

MK	WIDTH	HT	THK	DOOR MAT	FRAME MAT	FR	REMARKS
DO1	(2) 3'-0"	6'-8"	1-3/4"	GLASS	METAL	NR	NEW AUTOMATIC FOLDING DOORS; WITH EMERGENCY EGRESS. MATCH EXISTING FINISHES
DO2	3'-0"	6'-8"	1-3/4"	METAL	METAL	90	NEW EXTERIOR DOOR WITH CLOSER; MATCH EXISTING FINISHES

NOTE:

1. DOORS IN A REQUIRED MEANS OF EGRESS SERVING ANY ASSEMBLY AREA HAVING AN OCCUPANT LOAD OF 50 OR MORE PERSONS SHALL NOT BE EQUIPPED WITH A LATCH OR LOCK OTHER THAN PANIC HARDWARE OR FIRE EXIT HARDWARE.
2. DOORS WITH A FIRE RATING REQUIRES THE ENTIRE ASSEMBLY TO BE FIRE RATED.

WINDOW SCHEDULE

MK	WD	HT	FRAME	REMARKS
1	3'-0"	4'-0"	ALUM	MATCH EXISTING WINDOW FRAME & GLAZING; SHALL BE IMPACT RESISTANT
2	49'-3"	9'-0"	ALUM	1/4" GLAZING; MATCH EXISTING WINDOW FRAME; SHALL BE IMPACT RESISTANT
3	22'-8"	9'-0"	ALUM	1/4" GLAZING; MATCH EXISTING WINDOW FRAME, SHALL BE IMPACT RESISTANT

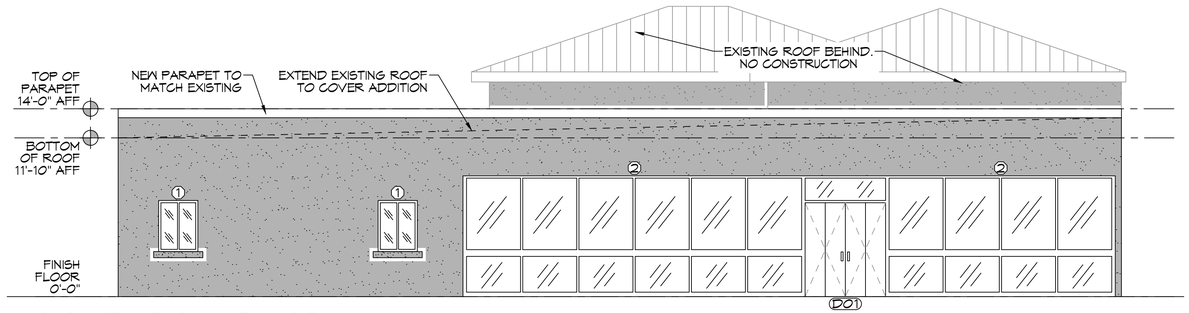

18 SOUTHERN FACE
SCALE: 3/16" = 1'-0"

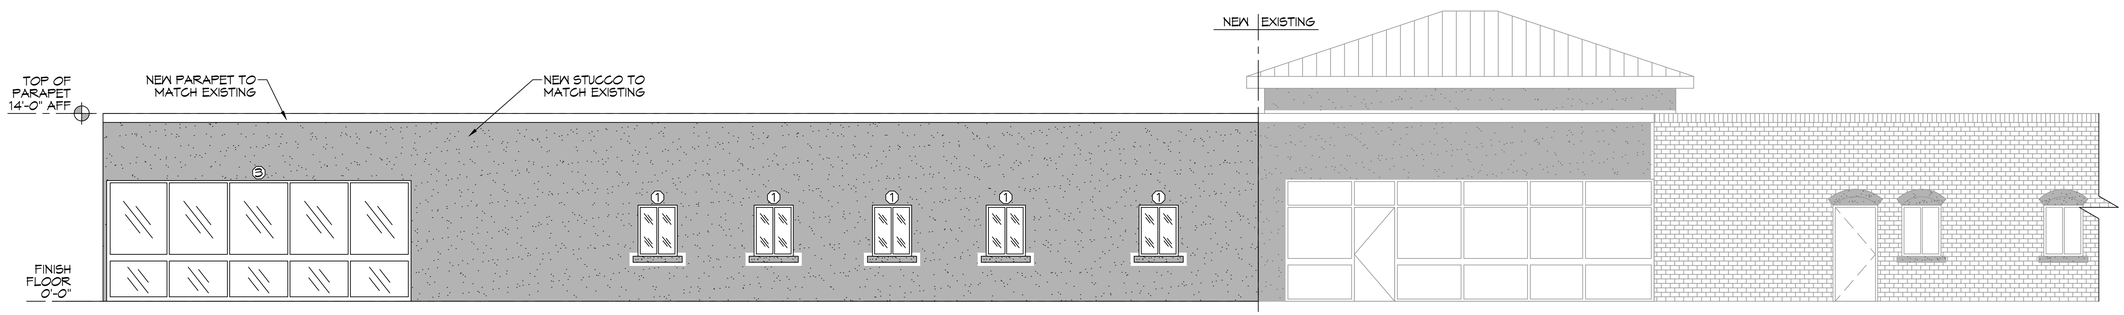

19 EASTERN FACE
SCALE: 3/16" = 1'-0"

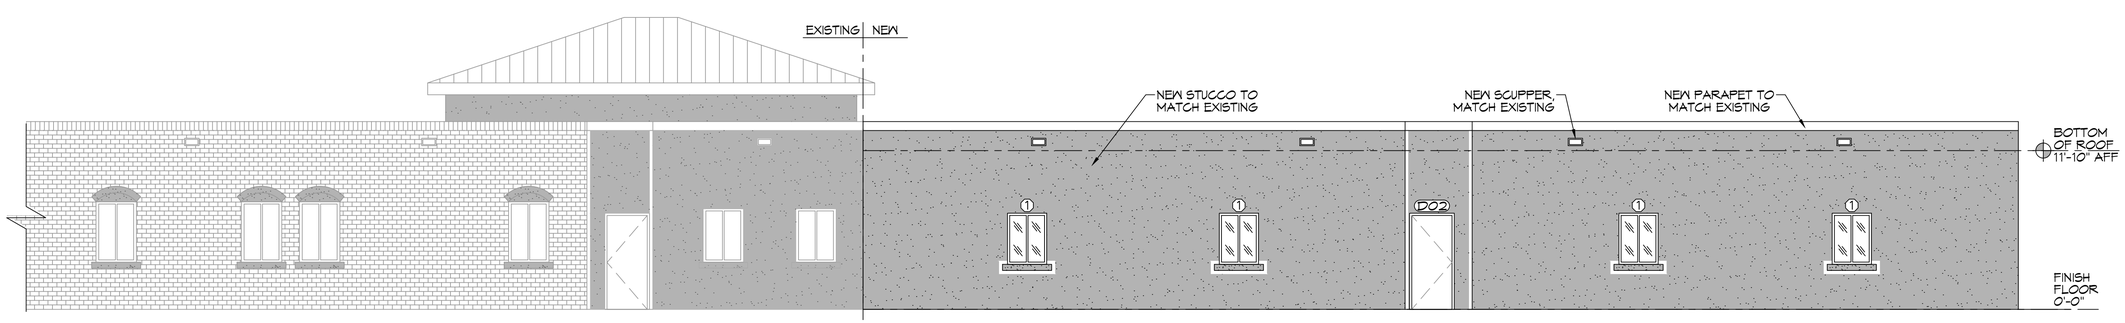

20 WESTERN FACE
SCALE: 3/16" = 1'-0"

DAMMON ENGINEERING, INC.
LOUISIANA & MISSISSIPPI
www.dammonengineering.com
info@dammonengineering.com
PH: 985.649.5832
Chief Engineer: Brian Mistich, PE
5500 Oakbrook Trail
Slidell, LA 70458

REVISIONS

#	DESCRIPTION	DATE

STATE OF LOUISIANA
BRIAN A. MISTICH
License No. 30187
5/12/2022
PROFESSIONAL ENGINEER

NEW ADDITION
HONTAS MOB
71211 LA HWY 21
COVINGTON, LA 70433

JOB No: 2443 | DATE: 05-06-2022
DRAWN BY: DPP | CHECKED BY: CKD

These drawings and specifications are the property of Dammon Engineering, and shall not be used for any purpose other than that for which they are specifically prepared and delivered, and are not to be loaned, copied or disclosed without written consent of Dammon Engineering. Visual contact with these drawings and specifications shall constitute prima facie evidence of acceptance of these restrictions.

SHEET TITLE:
EXTERIOR ELEVATIONS

DRAWING NUMBER:
A102

SHEET No: 12 of 19