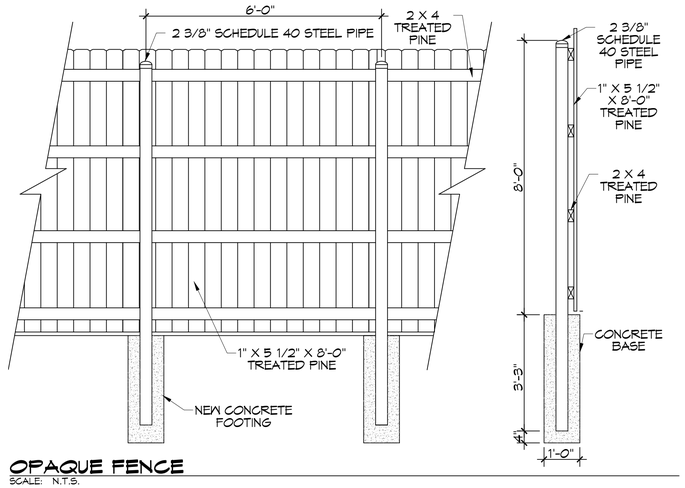

OPAQUE FENCE

SCALE: N.T.S.

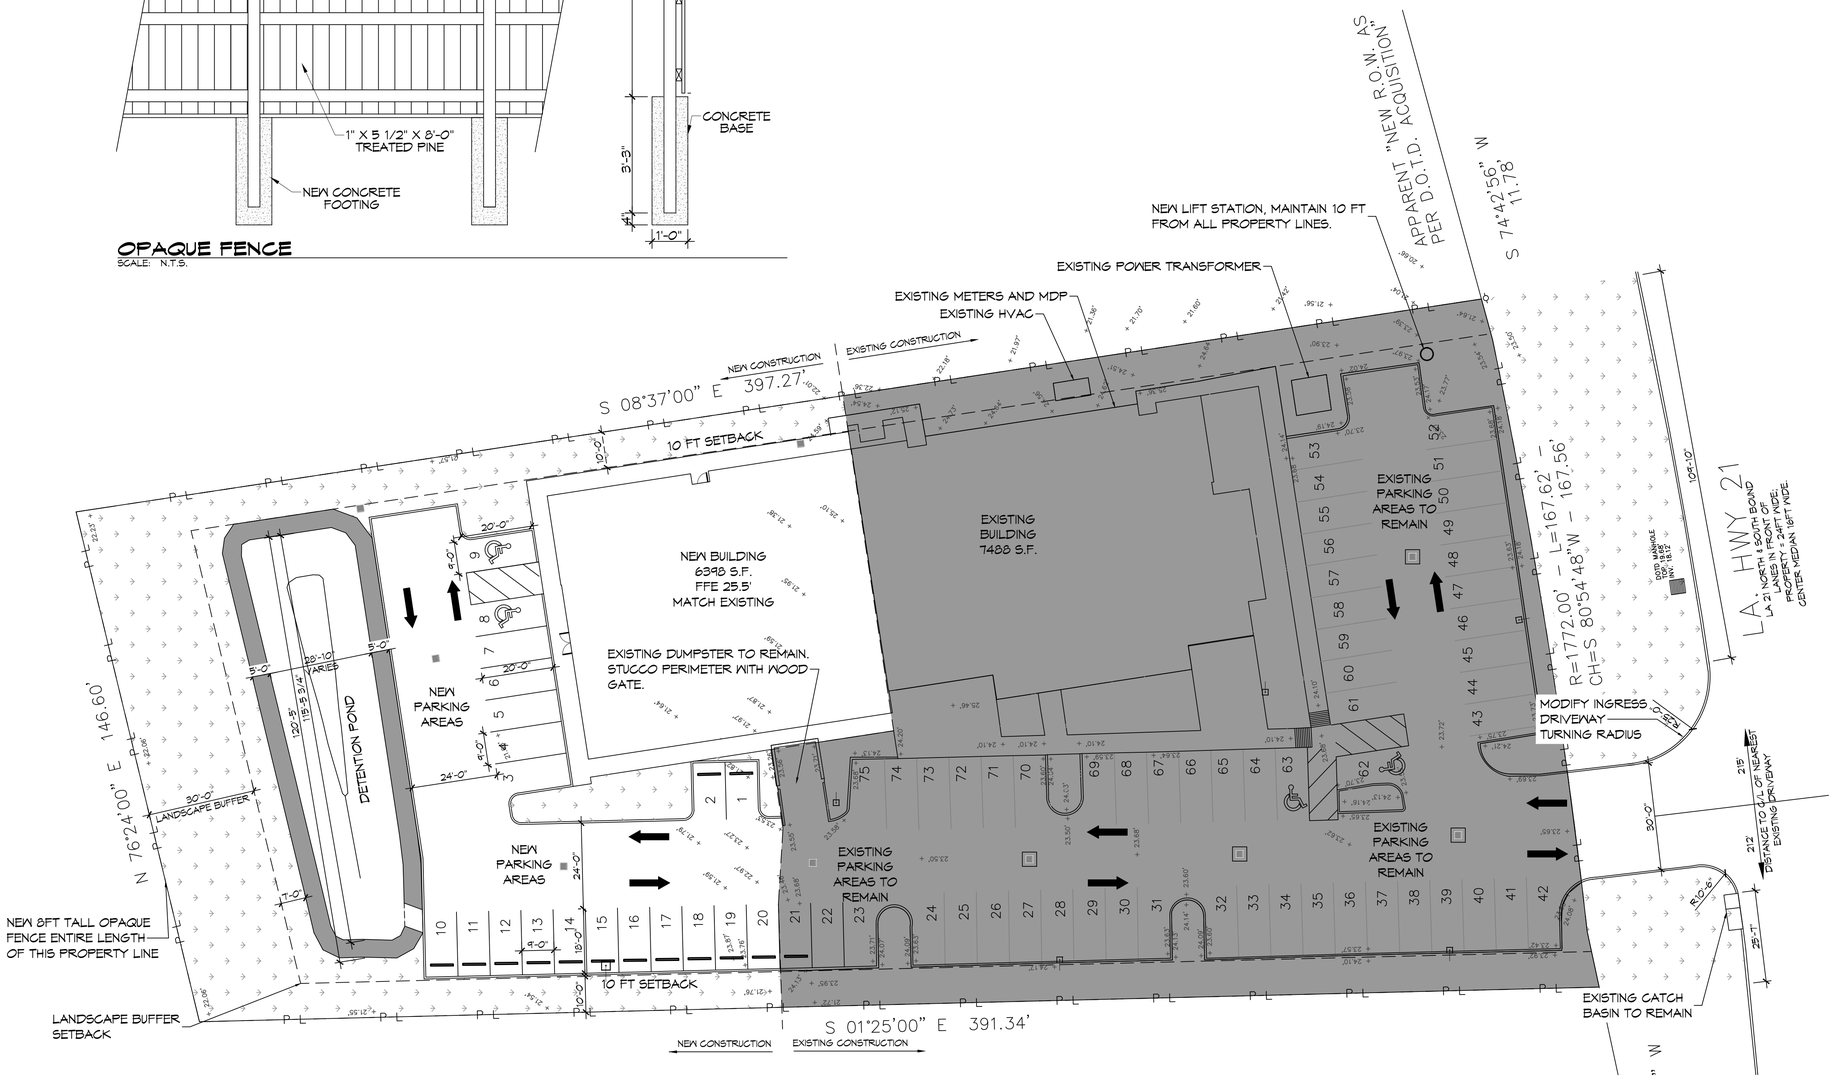

6 SITE PLAN

SCALE: 1"= 20'

LANDSCAPE AREAS FOR PAVED PARKING

1. 10% OF PAVED PARKING AREA
2. NEW DEVELOPMENT PAVED PARKING AREA : 8,312 S.F.
   831 S.F. OF GREEN SPACE REQUIRED
   3,671 S.F. OF GREEN SPACE PROVIDED
3. TOTAL PAVED PARKING AREA ON DEVELOPED SITE: 25,571 S.F.
   2,557 OF GREEN SPACE REQUIRED.
   7,943 S.F. OF GREEN SPACE PROVIDED

PLANNING

ZONED - HC-2

FLOOD ZONE

ZONE "X

BUILDING ELEVATION

BASE FLOOD ELEVATION = N/A
FINISHED FLOOR ELEVATION = 25.5'

PARKING CALCS

REQUIRED PARKING FOR MEDICAL OFFICE BUILDING =
5 PER 1,000 S.F. FLOOR AREA
AREAS = 7,488 S.F. + 6398 S.F. = 13,886 S.F.
13,886 / 1,000 = 1,388.6 X 5 = 69 SPACES REQUIRED
75 PROVIDED

SITE LIGHTING

WALL OR POLE MOUNTED EXTERIOR LIGHTING SHALL HAVE EITHER A FULL CUT-OFF FIXTURE OR A FULLY SHIELDED FIXTURE. NO DIRECT LIGHTING OR GLARE BE CAST BEYOND THE PROPERTY LINE. THE INTENSITY OF SUCH LIGHTING SHALL NOT EXCEED ONE FOOT CANDLE AS MEASURED AT THE ABUTTING PROPERTY LINE.

SITE LEGEND

- UTILITY POLE
- POLE MOUNTED LIGHT
- CATCH BASIN
- DIRECTION OF TRAFFIC FLOW
- LANDSCAPING
- 21.60' - EXISTING ELEVATIONS

TREE & STUMP REMOVAL NOTES:

1. GENERAL CONTRACTOR IS TO HIRE A LICENSED SUB-CONTRACTOR TO REMOVE EXISTING TREES. THIS SUB-CONTRACTOR SHALL FURNISH ALL LABOR, SUPERVISION, SUPPLIES, TOOLS, EQUIPMENT AND OTHER MEANS NECESSARY FOR PERFORMING AND COMPLETING THE WORK.
2. IT IS THE CONTRACTOR'S RESPONSIBILITY TO CONTACT LOUISIANA ONE CALL TO ENSURE THERE ARE NO UTILITIES IN THE AREA(S) WHERE TREES ARE TO BE REMOVED.
3. CONTRACTOR SHALL PROTECT ANY EXISTING FENCE, SIDEWALK, CURB, STREETS, MANHOLE COVERS AND CATCH BASINS NOT SHOWN ON THESE PLANS FOR REMOVAL.
4. CONTRACTOR SHALL BE RESPONSIBLE TO REMOVE ALL DEBRIS FROM TREE REMOVAL OPERATIONS WITHIN TWENTY-FOUR (24) HOURS AFTER DEBRIS HAS BEEN PLACED. NO CITY OR PARISH PROPERTY WILL BE DESIGNATED AS LOG STORAGE AREAS. ADDITIONALLY, NO DEBRIS OR LOGS SHALL BE GIVEN TO RESIDENTS. UNDER NO CIRCUMSTANCE SHALL DEBRIS BE LEFT ON THE SIDE OF THE STREET OVER WEEKENDS OR HOLIDAYS.
5. CONTRACTOR SHALL REMOVE ALL TREE STUMPS AND BUTTRESS ROOTS TO A POINT THIRTY SIX (36") INCHES BELOW ADJACENT GROUND LEVEL. THE CONTRACTOR SHALL REMOVE ALL SURFACE AND ADJACENT SUBSURFACE ROOTS AS MAY BE NECESSARY TO ELIMINATE "HUMPS" OR MOUNDS IN THE AREA.
6. CONTRACTOR SHALL CLEANUP JOB SITE AND REMOVE ALL ASSOCIATED DEBRIS USED IN GRINDING (REMOVAL) OF TREE STUMPS WITHIN TWENTY-FOUR (24) HOURS OF COMPLETION OF GRINDING.
7. THE GENERAL CONTRACTOR SHALL BACKFILL THESE HOLES.
8. CONTRACTOR SHALL WARRANTY WORK AGAINST SUCKER GROWTH FOR A PERIOD OF ONE (1) YEAR.

DAMMON ENGINEERING, INC.
LOUISIANA & MISSISSIPPI
www.dammoneengineering.com
info@dammoneengineering.com
PH: 985.649.5832
Chief Engineer: Brian Mistich, PE
855 Oakridge Trail
Slidell, LA 70458

#	DESCRIPTION	DATE

REVISIONS

SEAL:

NEW ADDITION
HONTAS MOB
71211 LA HWY 21
COVINGTON, LA 70433

JOB No:	2445
DATE:	6-15-2022
DRAWN BY:	DPD
CHECKED BY:	CKD

THIS DOCUMENT IS CONFIDENTIAL AND THE PROPERTY OF DAMMON ENGINEERING, INC. ALL RIGHTS ARE RESERVED. THIS DOCUMENT MAY NOT BE REPRODUCED, DISTRIBUTED OR PUBLISHED WITHOUT PRIOR WRITTEN CONSENT OF DAMMON ENGINEERING, INC. THIS DOCUMENT WAS PREPARED FOR THE EXCLUSIVE USE OF THE OWNER FOR THE PROJECT FOR WHICH IT WAS SUBMITTED AND IS PROTECTED AS AN UNPUBLISHED WORK UNDER THE FEDERAL COPYRIGHT LAWS. THIS DOCUMENT WAS PREPARED BASED ON INFORMATION PROVIDED TO DAMMON ENGINEERING, INC. BY OTHERS. DAMMON ENGINEERING, INC. ASSUMES NO RESPONSIBILITY FOR THE ACCURACY OF INFORMATION PROVIDED BY OTHERS.

SHEET TITLE:
SITE PLAN

DRAWING NUMBER:
C101

SHEET No: 3 of 19