FILE_NAME: J:\-- Hospitals -- Medical -- Dental\2443 -- Honduras MOB Addition\Drawings\Current Drawings\C102A--EXISTING SITE DRAINAGE PLAN.dwg PLOT DATE & TIME: Thursday, June 30, 2022 10:12:01 AM

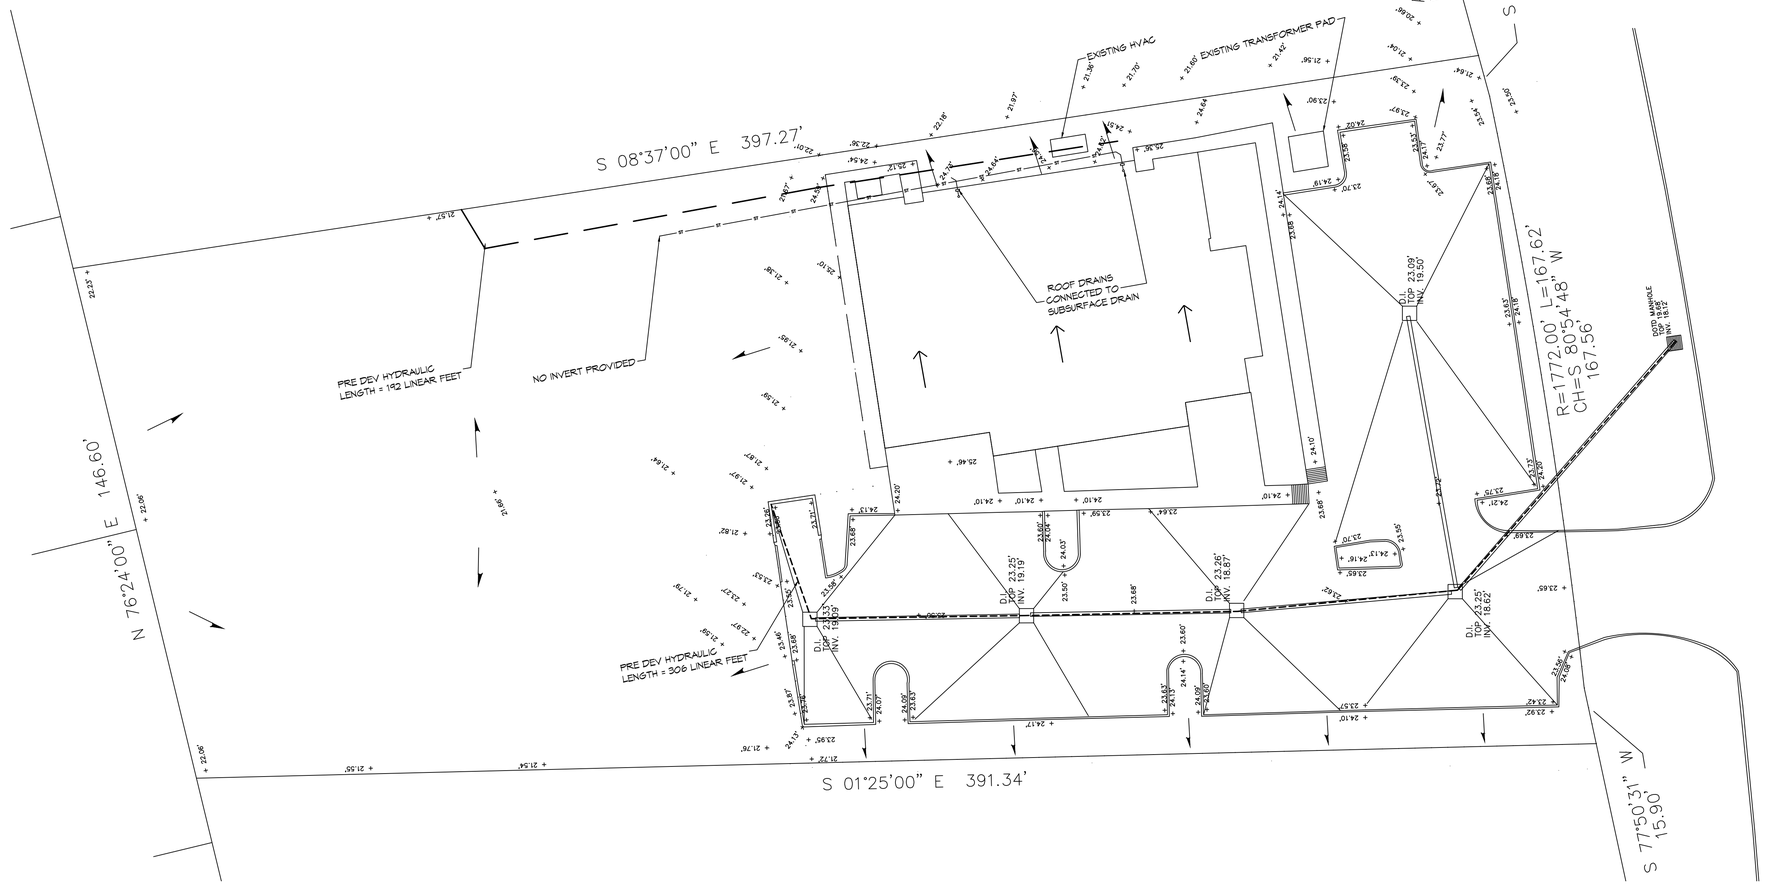

N

6 SITE SURVEY
SCALE: 1"= 20'

SITE LEGEND

- CATCH BASIN
- 21.60' - EXISTING ELEVATIONS
- TOP OF CONCRETE OR TOP OF CURB
- BOTTOM OF CURB
- TOP OF CATCH BASIN
- INVERT OF CATCH BASIN
- STORMWATER PIPE
- ROOF DRAINAGE FLOW
- SURFACE DRAINAGE FLOW
- SUBSURFACE DRAINAGE FLOW

SURVEY NOTES:

1. TOPO SURVEY BY KELLY J. McHUGH & ASSOC., INC.

DAMMON ENGINEERING, INC.
LOUISIANA & MISSISSIPPI
www.dammonengineering.com
info@dammonengineering.com
PH: 985.649.5832
Chief Engineer: Brian Mistich, PE
1550 Gause Blvd. Slidell, LA 70458

#	DESCRIPTION	DATE
	REVISIONS	

STATE OF LOUISIANA
BRIAN A. MISTICH
License No. 30187
6/30/2022
PROFESSIONAL ENGINEER

NEW ADDITION
HONDURAS MOB
71211 LA HWY 21
COVINGTON, LA 70433

JOB No: 2443 | DATE: 6-15-2022
DRAWN BY: DPD | CHECKED BY: GKD

The plans, specifications and ideas contained herein are the property of Dammon Engineering, Inc. and are not to be used in whole or in part for any other project without the written authorization of Dammon Engineering, Inc. This shall not restrict the reuse of these plans by the owner on extensions of this project or on any other project provided the owner indemnifies and holds harmless Dammon Engineering, Inc. from all claims, damages, losses and expenses including attorney's fees arising out of or resulting therefrom. Any such reuse without written verification or adaptation by Dammon Engineering, Inc. for the specific purpose intended will be at the owner's sole risk and without liability to Dammon Engineering, Inc.

SHEET TITLE:
EXISTING SITE DRAINAGE PLAN

DRAWING NUMBER:
C102A

SHEET No: 3 of 19