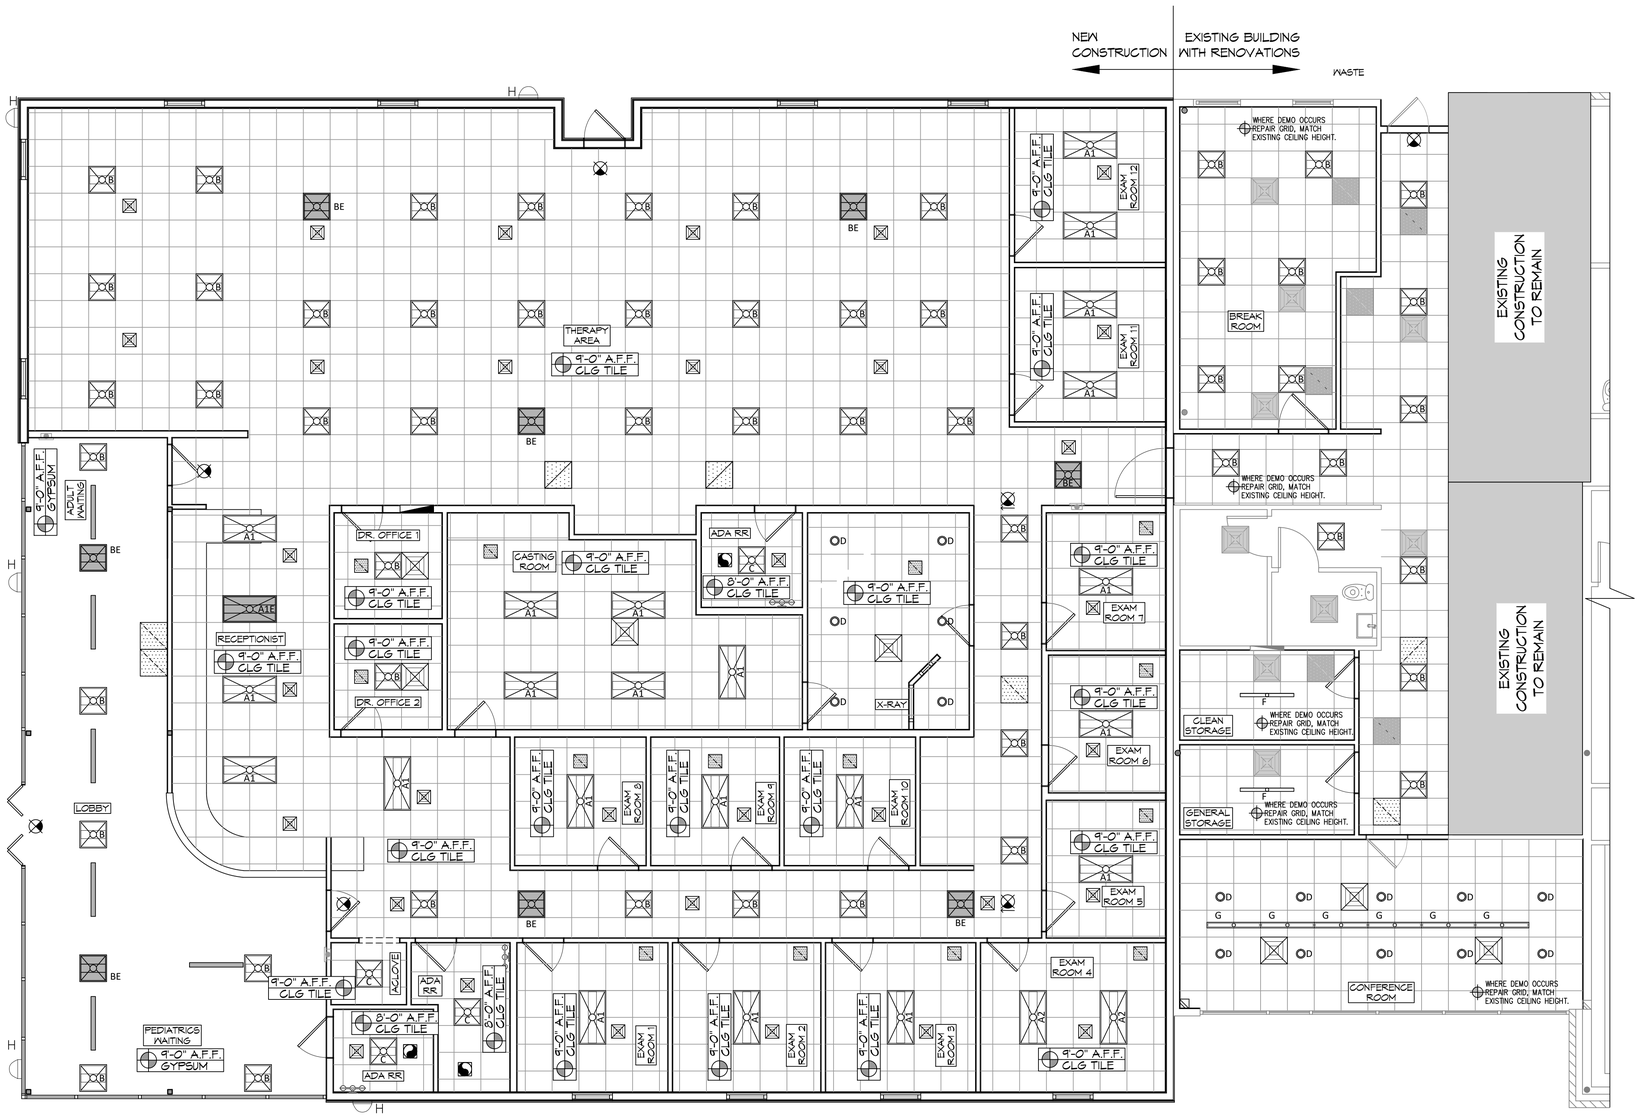

22 REFLECTED CEILING PLAN

SCALE: 3/16" = 1'-0"

REFLECTED CEILING LEGEND

2x4 COLUMBIA LGAT24-30-MLG-EU	2x2 COLUMBIA LGAT22-30MLG-EU
2x4 COLUMBIA LGAT24-30-HLG-EU	2x2 COLUMBIA LGAT22-L835 [4400LM]
2x4 COLUMBIA - EMERGENCY	2x2 COLUMBIA - EMERGENCY
PRESCOLITE LTR-4RD-H-5L15L-DM1-LTR-4RD-T-5L30K8ND5	48" COLUMBIA MPS4-35VW-CW-EDU
EXTERIOR LIGHT, MATCH EXISTING & CONNECT TO EXISTING CIRCUIT	48" LITECONTROL 4L-P-D-4-80F-X-CX-35K-D030
VANITY LIGHT FIXTURE	EXIT LIGHT FIXTURE - CEILING MOUNTED
EXHAUST FAN - SEE MECHANICAL	NEW RETURN AIR FILTER GRILLE
NEW SUPPLY AIR GRILLE	LINEAR SLOT DIFFUSER
EXISTING SUPPLY AIR GRILLE	EXISTING RETURN AIR FILTER GRILLE
GYPSUM BOARD CEILING	2X2 CEILING GRID

DAMMON ENGINEERING, INC.
LOUISIANA & MISSISSIPPI
www.dammonengineering.com
info@dammonengineering.com
PH: 985.649.5832
Chief Engineer: Brian Mistich, PE
5540 Highway 190
Slidell, LA 70458

REVISIONS

#	DESCRIPTION	DATE
1	Revised Exam Rms & X-Ray Layout	7/1/2022

STATE OF LOUISIANA
BRIAN A. MISTICH
License No. 30187
7/1/2022
PROFESSIONAL ENGINEER

NEW ADDITION
HONTAS MOB
71211 LA HWY 21
COVINGTON, LA 70433

JOB No:	2443	DATE:	6-15-2022
DRAWN BY:	DPD	CHECKED BY:	CKD

THIS DRAWING IS A DOCUMENT OF SERVICE AND IS THE PROPERTY OF DAMMON ENGINEERING, INC. THE SAME MAY NOT BE DUPLICATED, DISTRIBUTED OR BLOCKED FROM THE PROJECT FOR WHICH THE SAME WERE PREPARED AND DEVELOPED WITHOUT WRITTEN CONSENT OF DAMMON ENGINEERING, INC. ALL RIGHTS ARE RESERVED. THIS DRAWING MAY BE USED FOR THE CONSTRUCTION OF THE PROJECT FOR WHICH THE SAME WERE PREPARED AND DEVELOPED WITHOUT WRITTEN CONSENT OF DAMMON ENGINEERING, INC. ©2022 DAMMON ENGINEERING, INC. ALL RIGHTS RESERVED.

SHEET TITLE:
REFLECTED CEILING PLAN

DRAWING NUMBER:
A105

SHEET No: 15 of 19