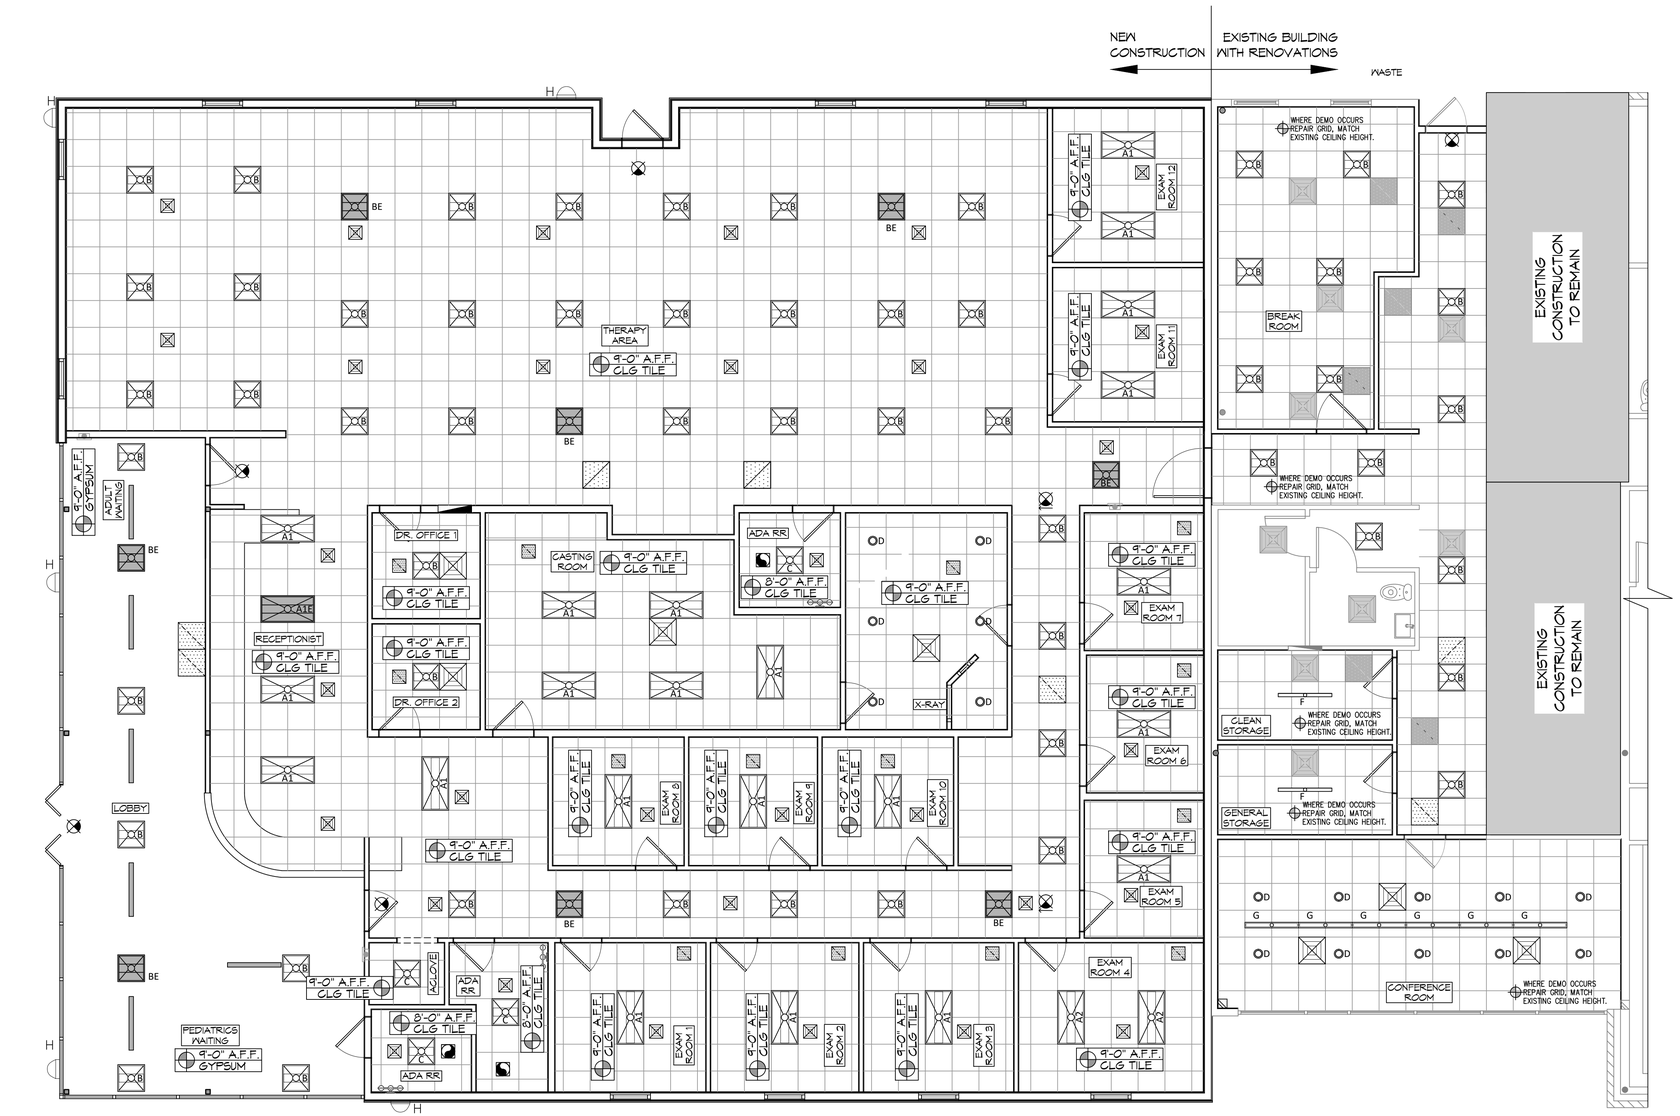

22 REFLECTED CEILING PLAN
SCALE: 3/16" = 1'-0"

REFLECTED CEILING LEGEND

2x4 COLUMBIA LGAT24-30-MLG-EU	2x2 COLUMBIA LGAT22-30MLG-EU
2x4 COLUMBIA LGAT24-30-HLG-EU	2x2 COLUMBIA LGAT22-L835 [4400LM]
2x4 COLUMBIA - EMERGENCY	2x2 COLUMBIA - EMERGENCY
PRESCOLITE LTR-4RD-H-5L15L-DM1-LTR-4RD-T-5L30K8WD5	48" COLUMBIA MPS4-35VW-CW-EDU
EXTERIOR LIGHT, MATCH EXISTING & CONNECT TO EXISTING CIRCUIT	48" LITECONTROL 4L-P-D-4-80F-X-CX-35K-D030
VANITY LIGHT FIXTURE	EXIT LIGHT FIXTURE - CEILING MOUNTED
EXHAUST FAN - SEE MECHANICAL	NEW RETURN AIR FILTER GRILLE
NEW SUPPLY AIR GRILLE	LINEAR SLOT DIFFUSER
EXISTING SUPPLY AIR GRILLE	EXISTING RETURN AIR FILTER GRILLE
GYPSUM BOARD CEILING	2X2 CEILING GRID

DAMMON ENGINEERING, INC.
LOUISIANA & MISSISSIPPI
www.dammonengineering.com
info@dammonengineering.com
PH: 985.649.5832
Chief Engineer: Brian Mistich, PE
5540 Highway 190
Suite A
Slidell, LA 70458

REVISIONS

#	DESCRIPTION	DATE
1	Revised Exam Rms & X-Ray Layout	7/1/2022

STATE OF LOUISIANA
BRIAN A. MISTICH
License No. 30187
7/1/2022
PROFESSIONAL ENGINEER

NEW ADDITION
HONTAS MOB
71211 LA HWY 21
COVINGTON, LA 70433

JOB No:	2443
DATE:	6-15-2022
DRAWN BY:	DPD
CHECKED BY:	CKD

THIS DRAWING AND SPECIFICATION, WHICH ARE AN INSTRUMENT OF SERVICE, ARE AND SHALL REMAIN THE PROPERTY OF DAMMON ENGINEERING, and can not be altered and be used on other projects except by agreement in writing. Reproduction of this drawing or any part thereof is forbidden without written consent of DAMMON ENGINEERING. Visual contact with these drawings and specifications shall constitute conclusive evidence of acceptance of these restrictions.

SHEET TITLE:
REFLECTED CEILING PLAN

DRAWING NUMBER:
A105

SHEET No: 18 of 22