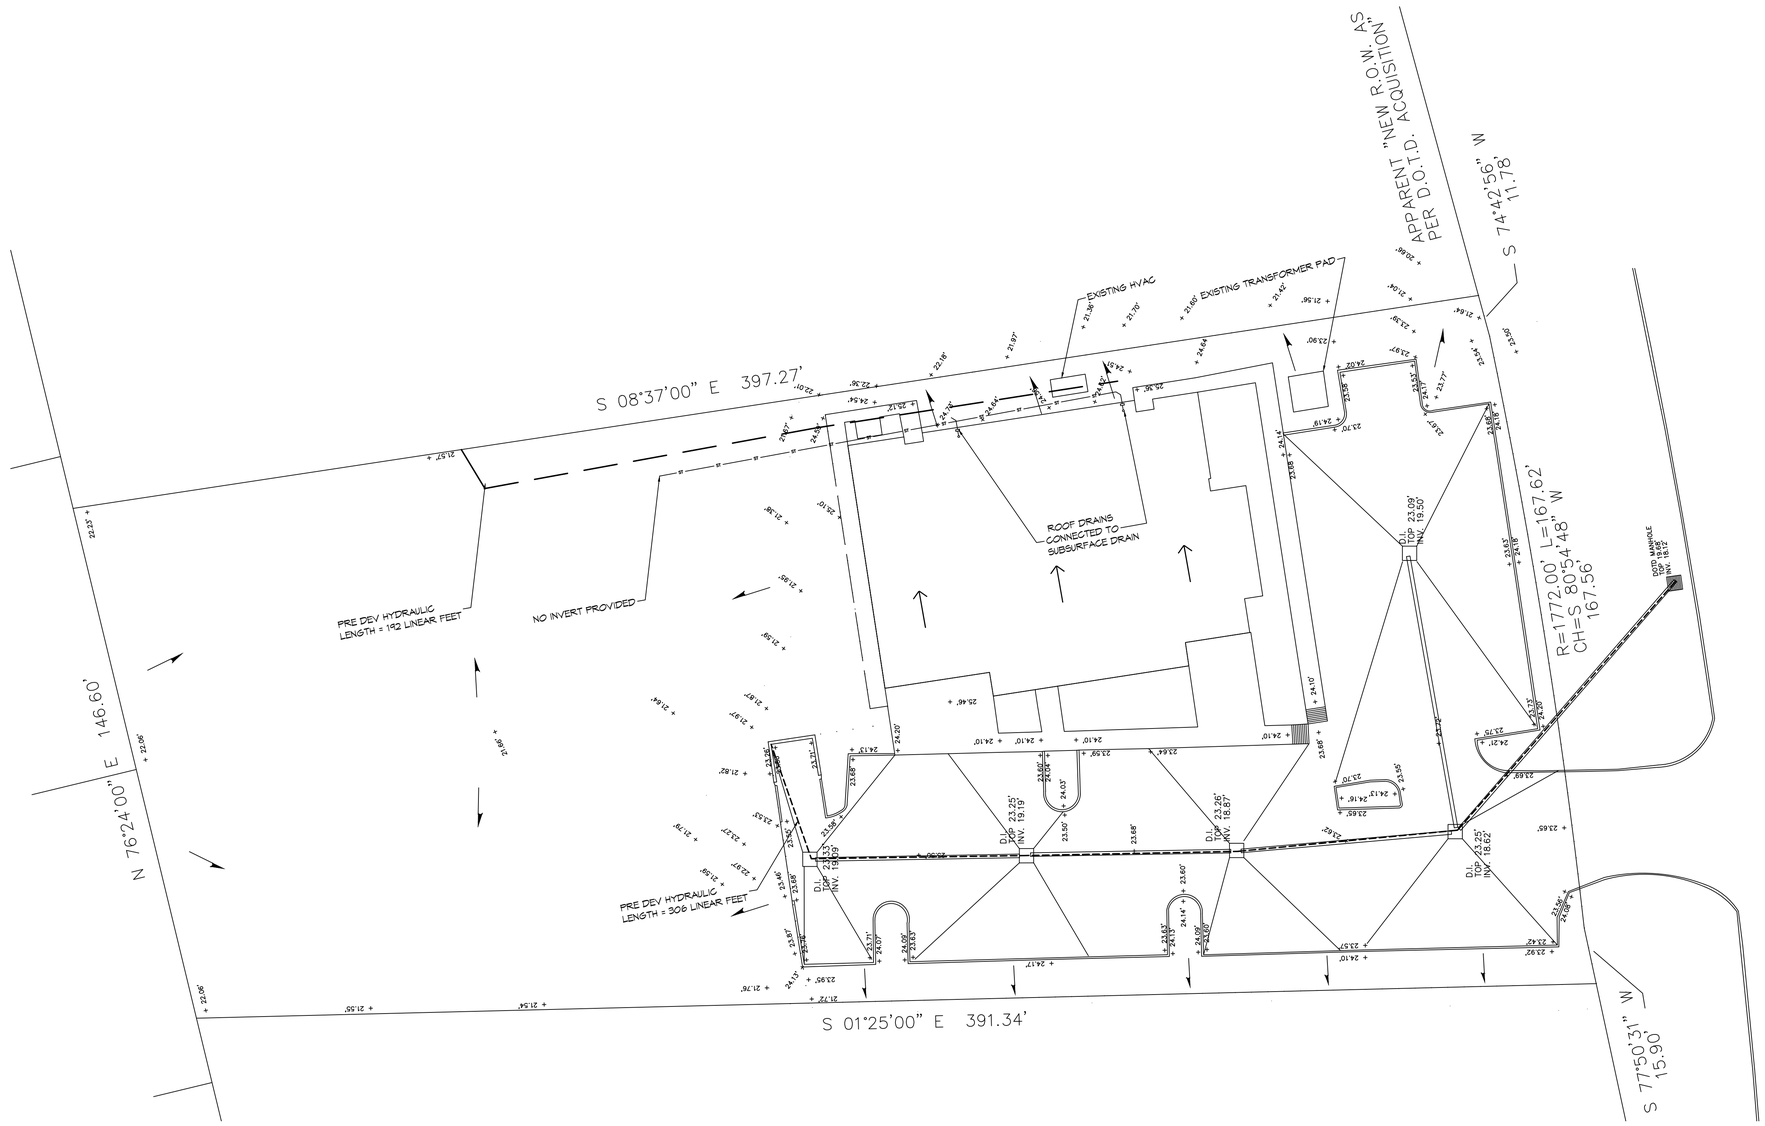

SITE SURVEY

SCALE: 1"= 20'

SITE LEGEND

- CATCH BASIN
- 21.60' - EXISTING ELEVATIONS
- TOP OF CONCRETE OR TOP OF CURB
- BOTTOM OF CURB
- TOP OF CATCH BASIN
- INVERT OF CATCH BASIN
- STORMWATER PIPE
- ROOF DRAINAGE FLOW
- SURFACE DRAINAGE FLOW
- SUBSURFACE DRAINAGE FLOW

SURVEY NOTES:

1. TOPO SURVEY BY KELLY J. McHUGH & ASSOC., INC.

DAMMON ENGINEERING, INC.
LOUISIANA & MISSISSIPPI
www.dammonengineering.com
info@dammonengineering.com
PH: 985.649.5832

Chief Engineer: Brian Mistich, PE
155 Oak Downs Trail
Slidell, LA 70458

#	DESCRIPTION	DATE
	REVISIONS	

STATE OF LOUISIANA
BRIAN A. MISTICH
License No. 30187
6/30/2022
PROFESSIONAL ENGINEER

NEW ADDITION
HONTAS MOB
71211 LA HWY 21
COVINGTON, LA 70433

JOB No: 2443 DATE: 6-15-2022
DRAWN BY: DPD CHECKED BY: CJD

THIS DRAWING IS THE PROPERTY OF DAMMON ENGINEERING, INC. AND MAY NOT BE REPRODUCED OR USED FOR OTHER PROJECTS WITHOUT THE WRITTEN CONSENT OF DAMMON ENGINEERING, INC. THIS DRAWING IS INTENDED FOR THE SPECIFIED APPLICATION ONLY. IT IS NOT TRANSFERABLE TO OTHERS. THE RISK FOR ANY REUSE OF THIS DRAWING, OR ANY OTHER REPRODUCTION OF THIS DRAWING, WITHOUT THE WRITTEN CONSENT OF DAMMON ENGINEERING, INC. IS THE RISK OF THE PERSON OR ENTITY MAKING THE REUSE OR REPRODUCTION. THE RISK FOR ANY REUSE OF THIS DRAWING FOR OTHER PROJECTS, THE WHICH THE RISK WAS PREPARED AND WITHOUT WRITTEN CONSENT OF DAMMON ENGINEERING, INC. IS THE RISK OF THE PERSON OR ENTITY MAKING THE REUSE OR REPRODUCTION.

SHEET TITLE:
EXISTING SITE DRAINAGE PLAN

DRAWING NUMBER:
C102A

SHEET No: 4 of 22