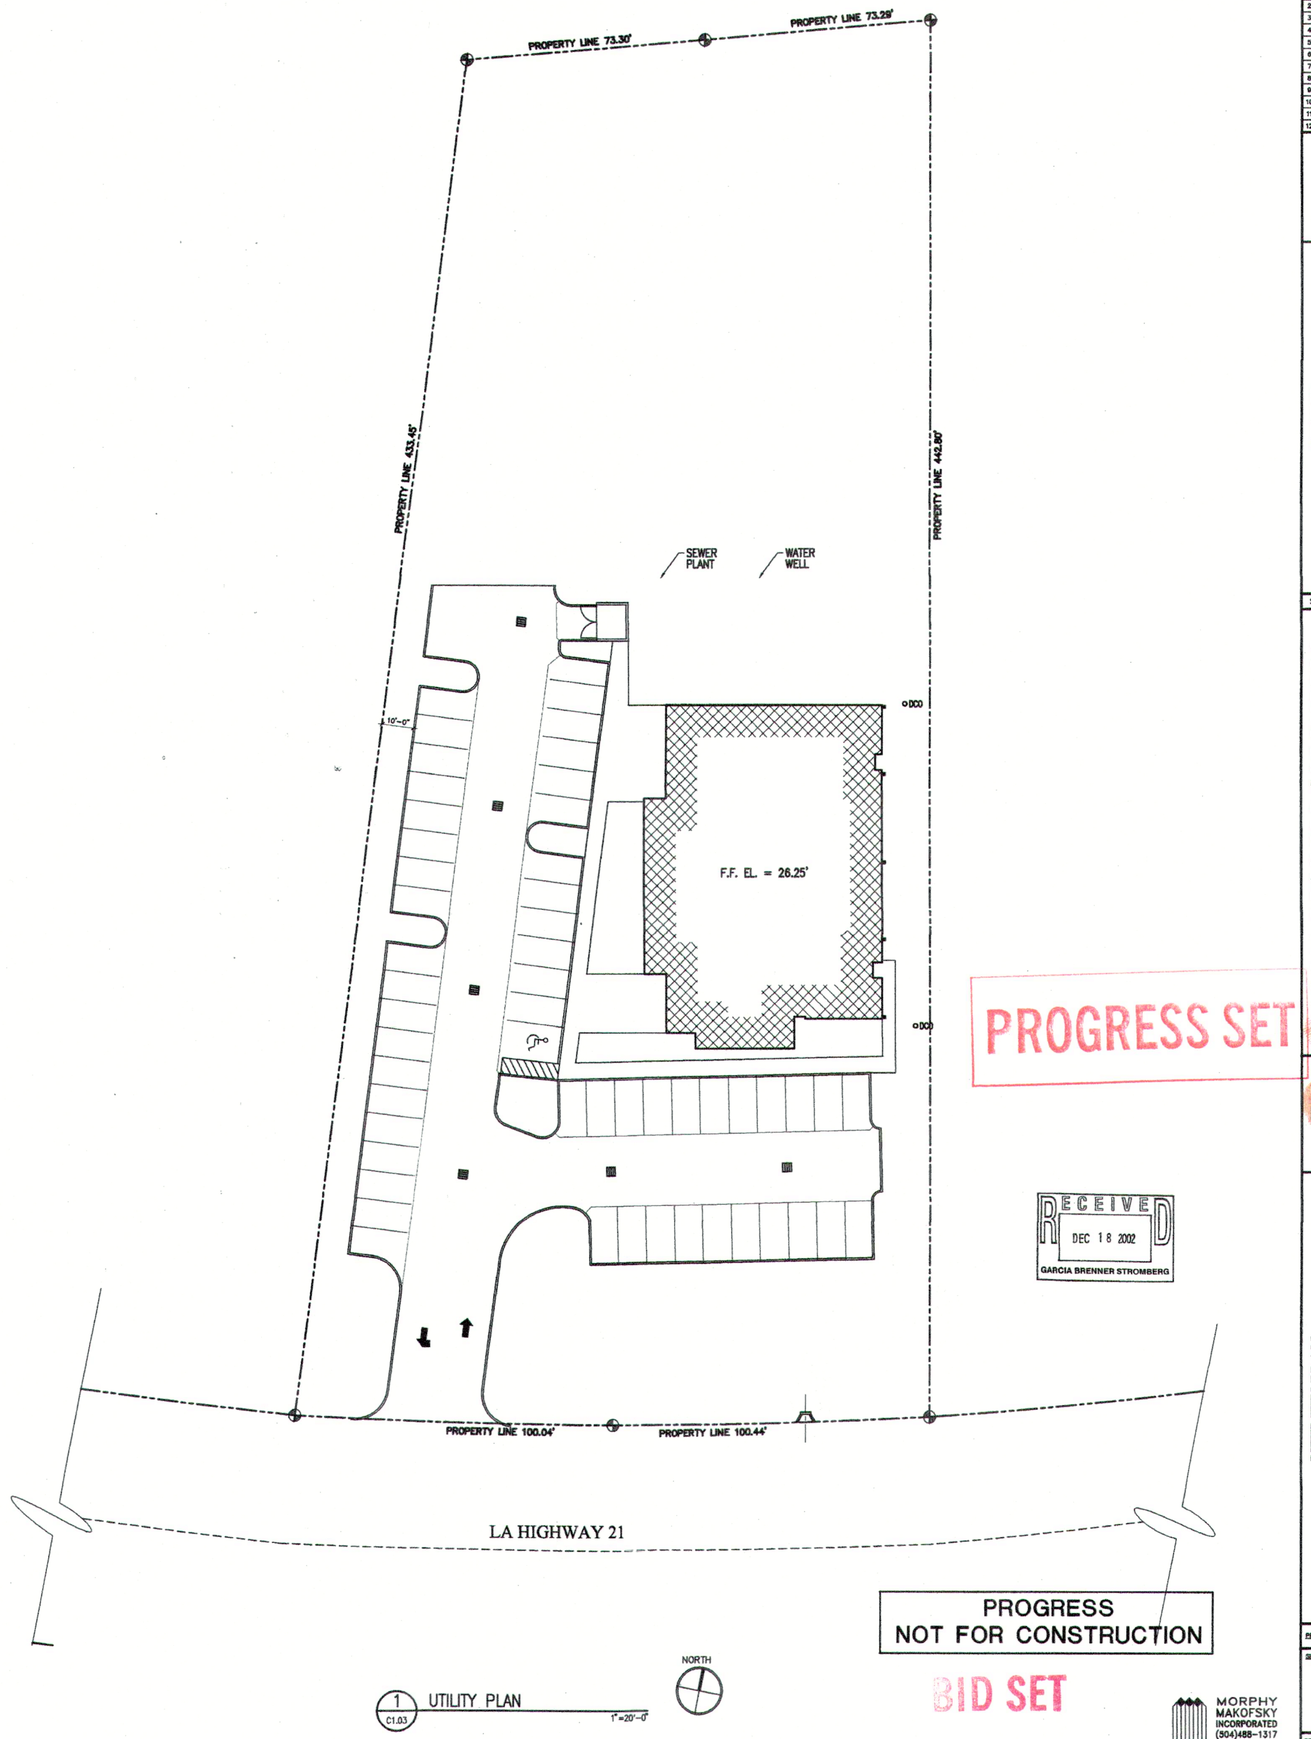

PROGRESS SET

RECEIVED
DEC 18 2002
GARCIA BRENNER STROMBERG

PROGRESS
NOT FOR CONSTRUCTION

BID SET

MORPHY MAKOFSKY INCORPORATED (504)488-1317 JOB NO. 02104

DEC 23 2002

REVISIONS	
1.	
2.	
3.	
4.	
5.	
6.	
7.	
8.	
9.	
10.	
11.	
12.	

A PROJECT FOR:

SATNOH, LLC
130 W. RUELLE
MANDEVILLE, LA 70471

STATE REG : AA – 0001655

GARCIA BRENNER STROMBERG
A R C H I T E C T U R E

Jorge H. Garcia AIA, NCARB
Chief Executive Officer/Partner

Stuart M. Brenner AIA, NCARB
President/Partner

Peter T. Stromberg AIA, NCARB
Executive Vice President/Partner

731 Park of Commerce Drive, Suite 118
Boca Raton, Florida 33487
Tele 561 . 241 . 6726 Fax 561 . 241 . 8248

1001 SE Mercantile Boulevard, Suite 100
Port St. Lucie, Florida 34952
Tele 561 . 220 . 5901 Fax 561 . 220 . 5516

www.gbsarc.com

UTILITY PLAN

TULANE / HONTAS
MEDICAL CENTER

PROJECT # 21409

SHEET # C-1.03

PRINT DATE: