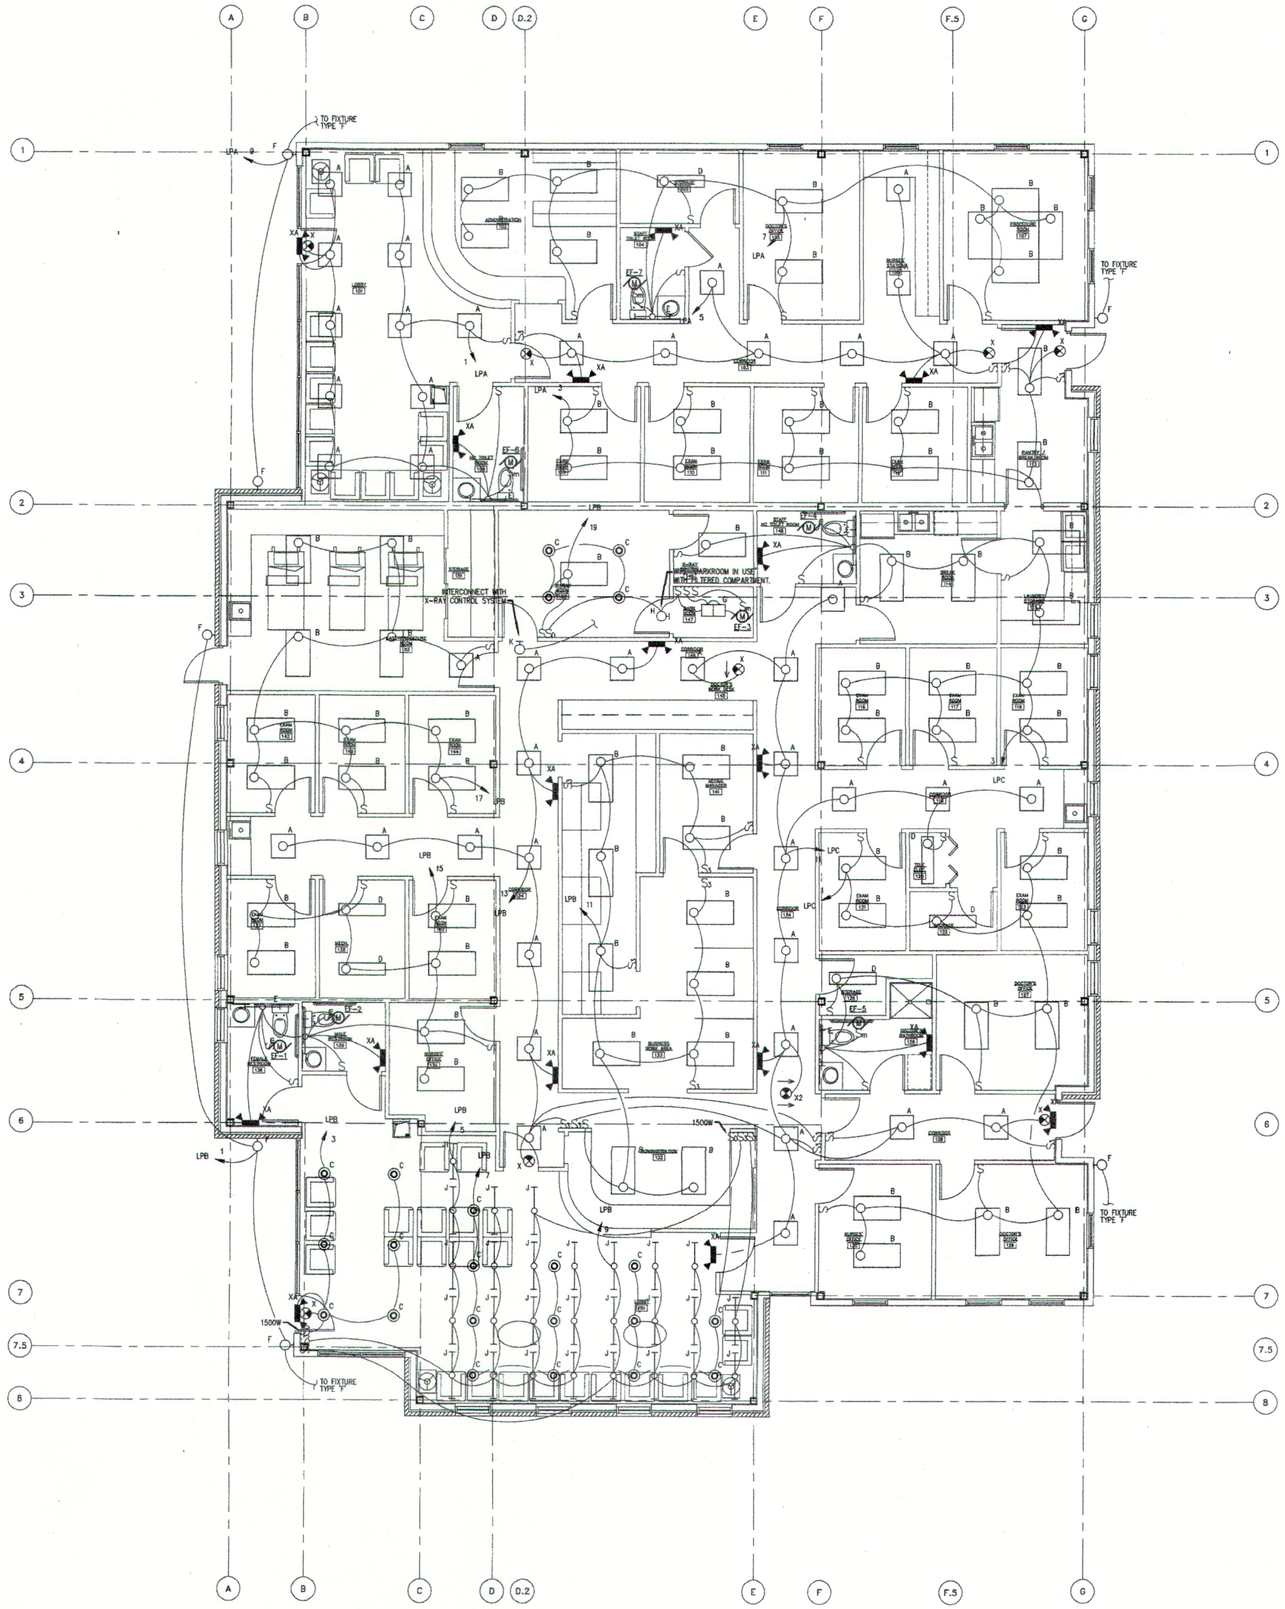

PROGRESS SET

BID SET

FLOOR PLAN - LIGHTING

SCALE: 3/16" = 1'-0"

NORTH

"NOT FOR CONSTRUCTION"
PROGRESS

CONSULTING ENGINEERS
ORLANDO • FT. PIERCE • W. PALM BEACH
407 CENTERPOINTE CIRCLE, SUITE 1835, ALTAMONTE SPRINGS, FLORIDA 32701
(407) 332-3110 FAX: (407) 332-7704
3030 HARBORTOWN DRIVE, SUITE C, FT. PIERCE, FLORIDA 34946
(407) 466-1165 FAX: (407) 466-1164
2969 FOREST HILLS BLVD., SUITE 225, WEST PALM BEACH, FLORIDA 33406
(407) 965-9800 FAX: (407) 434-7745
ASSOCIATES INC.

No.	REVISIONS	DATE
1.		
2.		
3.		
4.		
5.		
6.		
7.		
8.		
9.		
10.		
11.		

A. PROJECT FOR:

SATNOH, LLC
130 W. RUELLE
MANDEVILLE, LA 70471

STATE REG : AA – C001655

GARCIA BRENNER STROMBERG
A R C H I T E C T U R E
Jorge H. Garcia, AIA, NCARB Stuart M. Brenner, AIA, NCARB Peter T. Stromberg, AIA, NCARB
731 Park of Commerce Dr. Suite 118 Boca Raton, Florida 33487
Tele 561.241.6736 Fax 561.241.8248
1001 SE Monterey Commons Blvd. Suite 100 Stuart, Florida 34996
Tele 561.220.9501 Fax 561.220.9516
www.gbsarc.com

SEAL

DATE: 10-11-01

DESIGN BY:

DRAWN BY:

REVIEWED BY:

FLOOR PLAN - LIGHTING

TULANE / HONTAS
MEDICAL CENTER

PROJECT #: 21409

SHEET #: E-2.01

PRINT DATE:

DEC 23 2002

S:\Projects\Comj\dat\2001\21409 tulane-hontas\Consultant Drawing\OIC\ Associates\12-20-02\02\21409E201.dwg, 12/20/2002 03:13:49 PM, amorrero