


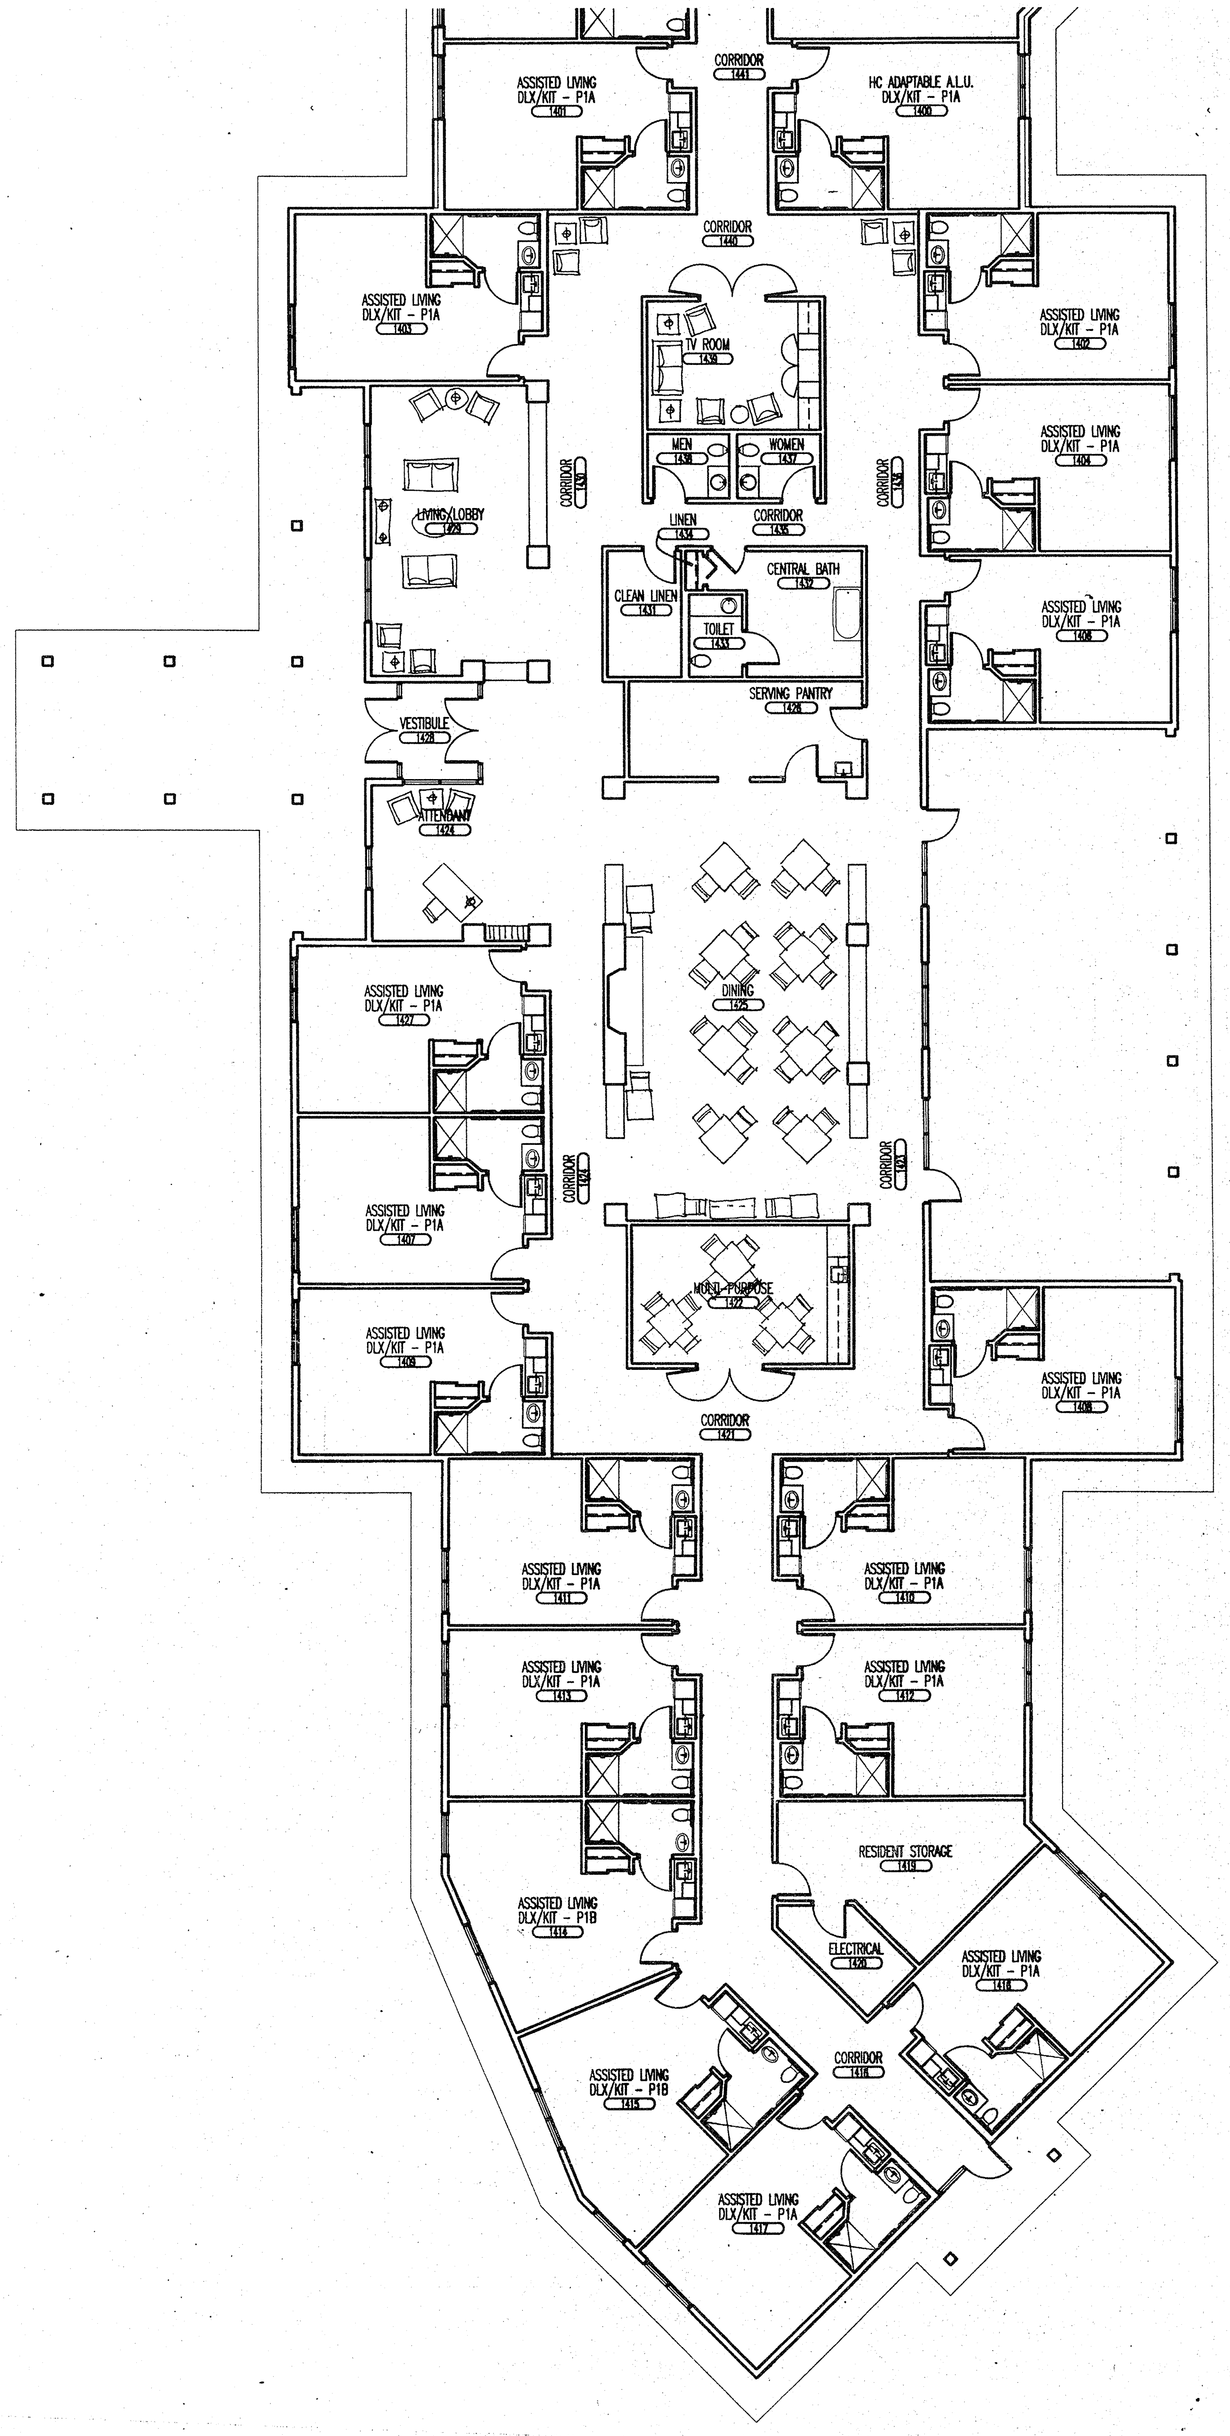


**KEY PLAN**
NORTH NO SCALE

PRELIMINARY FURNITURE LAYOUT
ARTHUR SHUSTER INC. 10.10.94


Design & Contract Furnishings

**Arthur Shuster, Inc.**

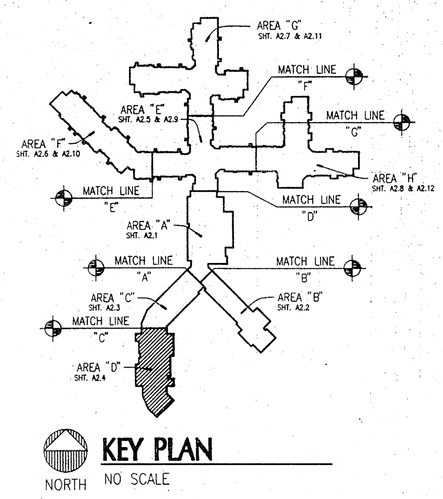**Corporate Headquarters**
1995 Oakcrest Avenue West
Saint Paul, Minnesota 55113
612-631-9200

**West Coast Office**
140 South Lake Street Suite 306
Pasadena, California 91106
818-577-2302

**Regional Headquarters**
☐ Atlanta, Georgia
☐ Wichita, Kansas
☐ Detroit, Michigan



This drawing is the property of Arthur Shuster, Inc. and its use for any other purpose except by written agreement or special authorization is forbidden. This drawing shows a general arrangement of fixtures and equipment for the convenience of contractors and is drawn from available information. ASI accepts no responsibility for work done by contractors and is not liable for any expenses made necessary by local building codes, ordinances special conditions or by substitution or changes in equipment shown on this plan


Revisions
11.10.94 GENERAL REVISIONS

Project
CHRISTWOOD
COVINGTON, LOUISIANA
ASSISTED LIVING BUILDING

Title A.L.U.
FURNITURE LAYOUT

Scale 1/8" = 1'-0"

Date 10/21/94

Sheet
ID 5