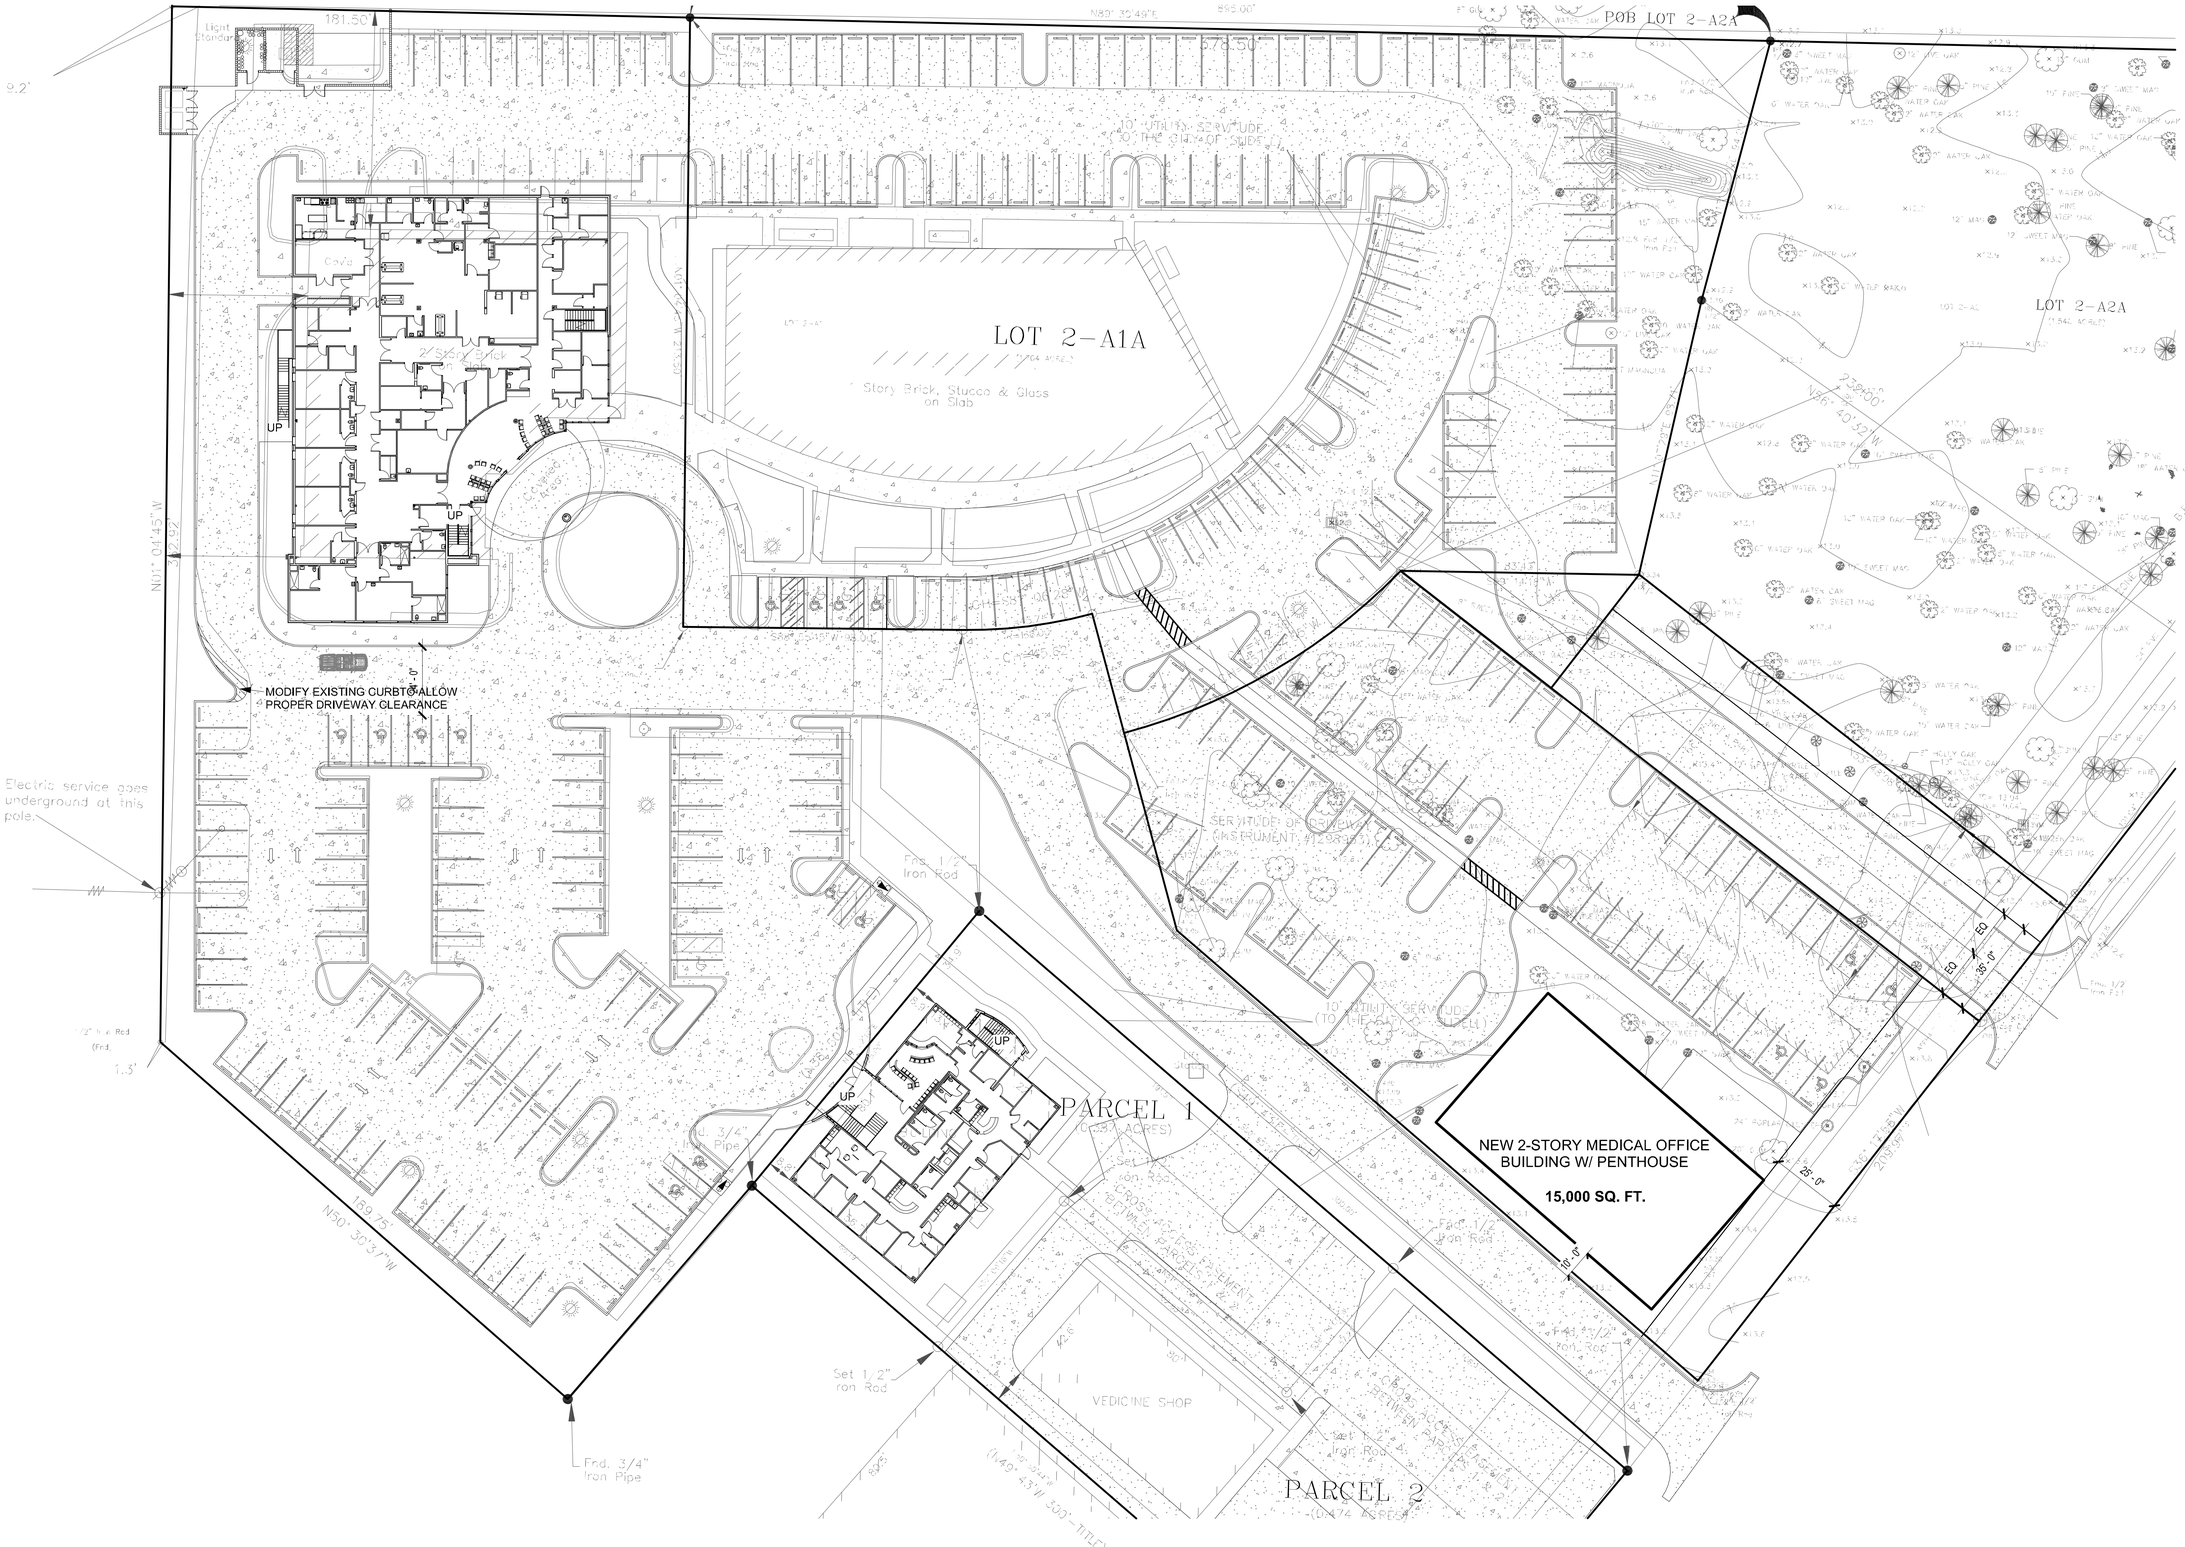
POB LOT 2-A2A
LOT 2-A1A
Story Brick, Stucco & Glass on Slab
LOT 2-A2A
NEW 2-STORY MEDICAL OFFICE BUILDING W/ PENTHOUSE
15,000 SQ. FT.
MODIFY EXISTING CURB TO ALLOW PROPER DRIVEWAY CLEARANCE
Electric service goes underground at this pole.
PARCEL 1
PARCEL 2
VEDICINE SHOP
N01° 04'45"W
N50° 30'37"W
159.75'
Fnd. 3/4" Iron Pipe
Set 1/2" Iron Rod
Fnd. 1/2" Iron Rod
UP
EQ
35'-0"
25'-0"
10'-0"