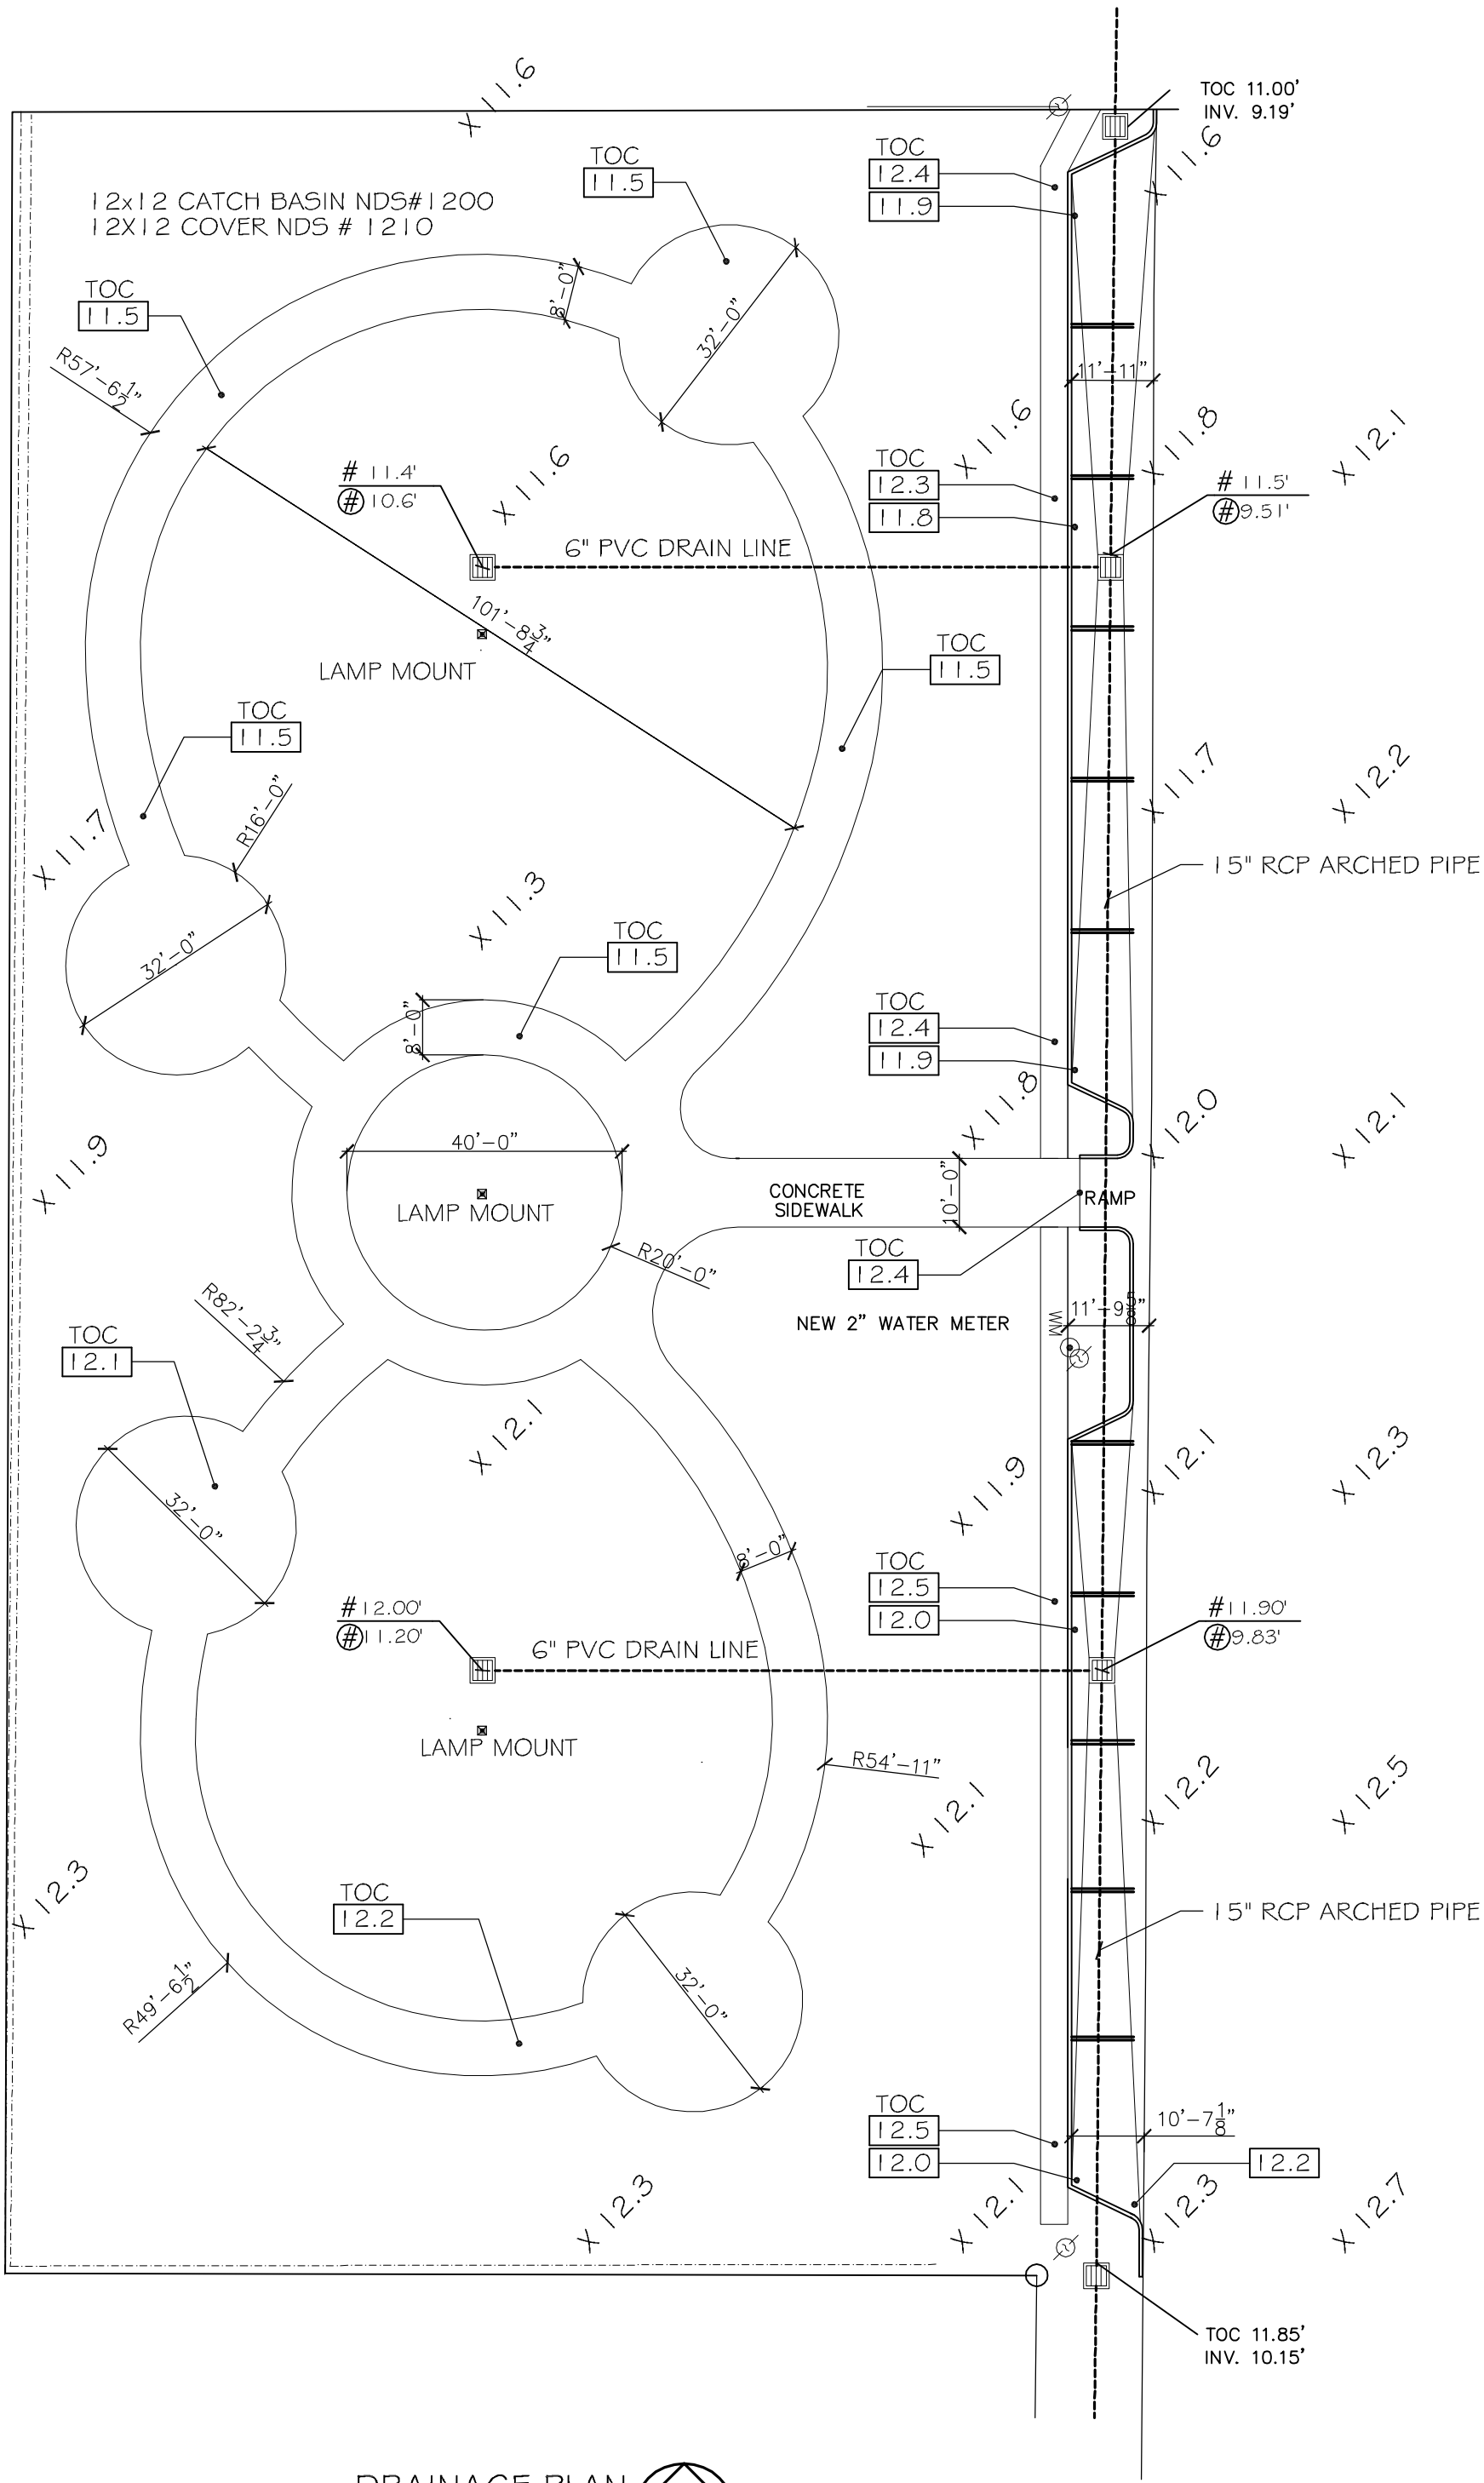

DRAINAGE PLAN

SCALE: 1"=20'-0"