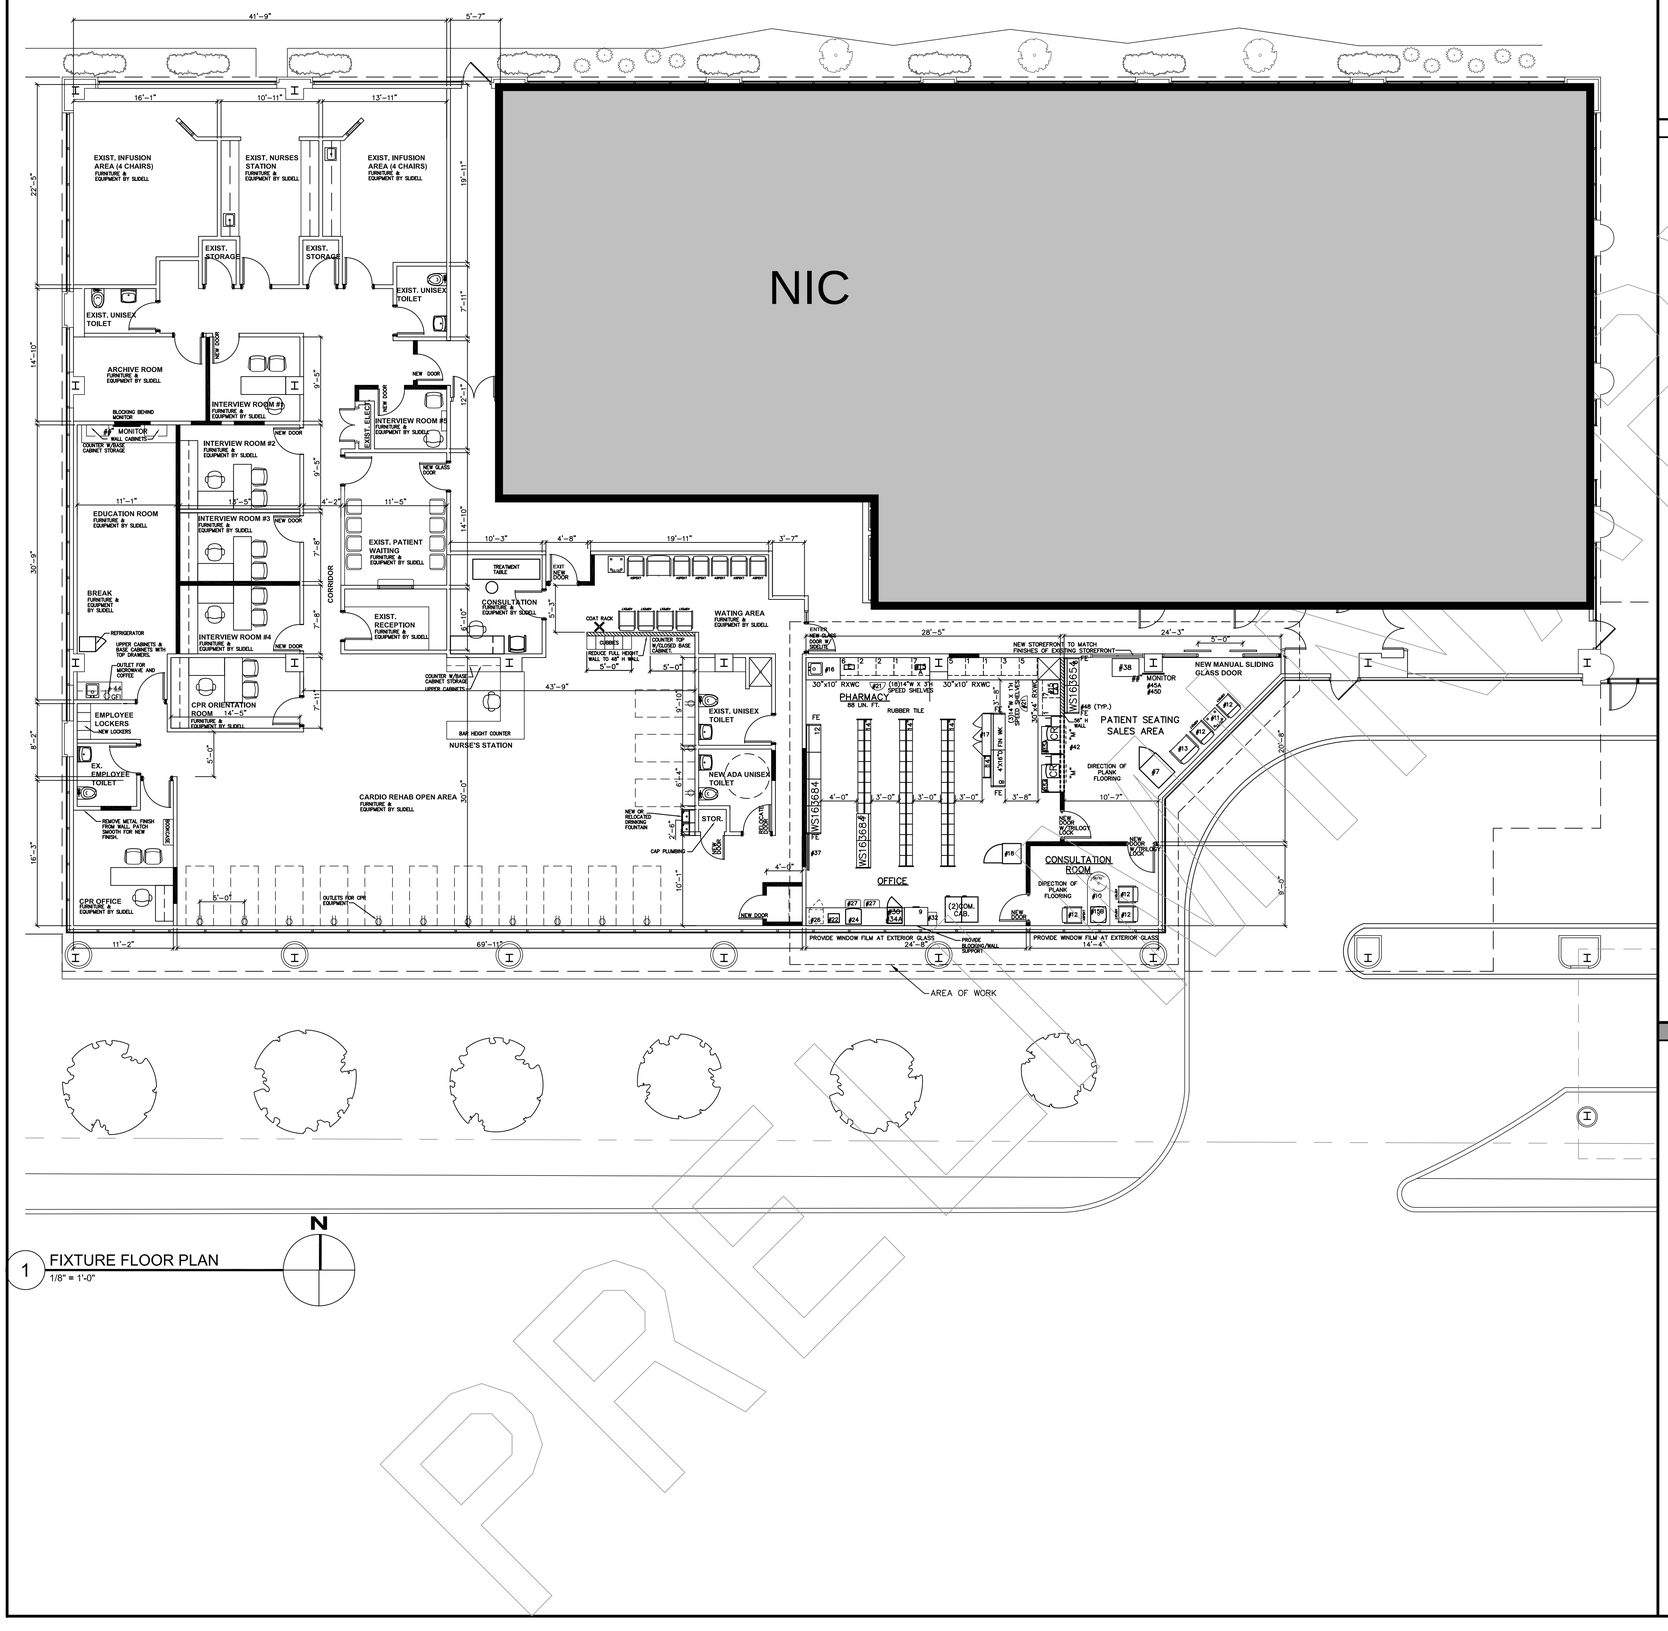

1 FIXTURE FLOOR PLAN
1/8" = 1'-0"

PREV

INTERIOR HANGING SIGNS

PHARMACY DEPARTMENT:
REFER TO FIXTURE PLAN FOR REQUIRED SIGNS
SIGN "J" PICK UP SIGN
SIGN "K" DROP OFF SIGN
SIGN "M" DROP OFF / PICK UP SIGN
SIGN "N" DROP OFF / PICK UP / CONSULTATION SIGN
SIGN "Q" CONSULTATION WINDOW

*SEE STORE SPECIFIC A-121 & I-211 FOR INSTALLATION GUIDELINES AND HANGING HEIGHTS

GENERAL NOTES

SALES:
1-6. N/A
7. (1) MASTER-BILT REACH-IN REFRIGERATION: (ADD 2" AT EACH END, FOR END PANELS)

CONSULTATION
9. N/A
10. 30X72 PENINSULA WORKSURFACE W/SUPPORT COLUMN

PATIENT SEATING:
11. (1)SIDE TABLE
12. (2) GUEST CHAIR-PATIENT SEATING (3) CONSULTATION CHAIRS
13. (1) BARIATRIC CHAIR- PATIENT SEATING
14. N/A

PHARMACY
15. COMPUTER TERMINAL
15A: INTERCOM PLUS TERMINAL
15B: PC & INTERCOM PLUS TERMINAL-NO SCANNER
16. RX SINK AND CABINET
17. CRX CABINET
18. RX REFRIGERATOR
19. RUBBER TILE FLOOR RX UNDER COUNTER INSERTS:
1 - RX 3 DRAWER VIAL INSERT
2 - RX 3 DRAWER FILE INSERT
3 - RX OPEN INSERT
4 - RX CONSULTATION COUNTER UNIT
5 - RX PRINTER INSERT
6 - RX 5 DRAWER FILE INSERT
7 - RX OPEN INSERT WITH CPU SHELF
7A -RX OPEN INSERT WITH CPU SHELF (34"H)
8 - RX WILL CALL CABINET
9 - RX 10 DRAWER FILE CABINET
10 - UNDER COUNTER FREEZER: 23 ⅝WX23 ½DX33 ½H
20. N/A
21. (2)PHARMACY STOOLS

OFFICE :
22. PRINTER
23. LATERAL FILE
24. OFFICE P.C. & P.O.S. TERMINAL W/ TWO PORT KVM SWITCH TO GO BETWEEN THE TWO (ONE FLAT PANEL MONITOR, ONE KEYBOARD & ONE MOUSE)
25. N/A
26. UNDER COUNTER SAFE (30"H)
27. (2) OFFICE CHAIR/S

EMPLOYEE ROOM :
28. N/A
29. N/A
30. MICROWAVE
31. N/A
32. EMPLOYEE LOCKERS: (-) 48"W COAT LOCKER W/ PERFORATED DOORS, (1) 6 TIER BOX LOCKER
33. N/A
34. UNDER COUNTER REFRIGERATOR
34A. 27"H
34B. 33 1/4"H
35. N/A
36. N/A

MISCELLANEOUS:
37. ELECTRICAL / PHONE PANELS (IF REQ'D)
38. VENDOR RACK/COOLER
39-41. N/A

DECOR ITEMS:
42. 5'-0"W X 1'-0 1/4"H BRUSHED ALUMINUM WALGREENS HANGING SCRIPT SIGN
43. N/A
44. N/A
45. LOCATION OF LCD SCREEN
45A. 32"LCD SCREEN
45B. 42" LCD SCREEN
45C. CEILING MOUNTED
45D. WALL MOUNTED
46. N/A
47. N/A
48. FINISH END PANELS AND CORNER FIXTURE WILSONART LAMINATE TO MATCH CHECKOUT

AREA HATCHED NOT IN SCOPE

PROJECT DATA

TYPE					
NEW LOCATION	■	PHARMACY	■		
NEW LOCATION EXIST'G BLDG	□	GENERAL SALES	■		
REMODEL	□	COSULTATION	■	OTHER	□

SQUARE FOOT AREA SUMMARY

DEPARTMENT		SALES	STOCK	SERVICE	TOTAL EXIST'G	TOTAL NEW
SALES	NEW	302				302
	EXIST'G					
PATIENT SEATING	NEW	45				45
	EXIST'G					
RX	NEW	817				817
	EXIST'G					
CONSUL-TATION ROOM	NEW	138				138
	EXIST'G					
STORAGE	NEW					
	EXIST'G					
MISC	NEW					
	EXIST'G					
TOTAL NEW		1,302				1,302
TOTAL EXST'G						

TOTAL AREA: FIRST FLOOR 1,302 SQ.FT.
TOTAL AREA: OTHER LEVELS 0 SQ.FT.
GROSS AREA INCLUDING ALL DEPARTMENTS & ALL LEVELS: 1,302 SQ.FT.
RX SHELVING LINEAL FEET: 88 LN.FT.
SLIDELL SPACE: 5,532 LN.FT.

* A.D.A DOOR CLEARANCES

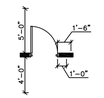

*ACCESSIBLITY REQUIREMENTS MAY VARY WITH LOCAL JURISDICTIONS & APPROACH TO DOOR SWING

FIXTURE LEGEND

G GONDOLA (EA. SIDE)	1818 D.	36 W.	66 * H.	
GE GONDOLA END	18 D.	39 W.	66 * H.	
WS WALL SHLVG	18 D.	36 W.	84 * H.	

*DOES NOT INCLUDE STANDARDS, WOOD GROUNDS OR FINISHED END PANELS

EXECUTIVE APPROVAL		DATE
HEALTH SYSTEMS PHARMACY IMPLEMENTATION DIRECTOR		
PHARMACY LAYOUT- HEALTH AND WELLNESS INITIATIVES MANAGER		
IMPLEMENTATION AND DEVELOPMENT TEAM LEAD		
REVIEWED BY:		

Walgreens
FACILITIES DEVELOPMENT
106 WILMOT ROAD
DEERFIELD, IL 60015-5105

REVISIONS

NO.	DATE	BY	DESCRIPTION

FIXTURE FLOOR PLAN
PROJECT ID: N98765
FACILITY NUMBER 15616
WALGREENS
HSRx
1001 GAUSE BLVD.
SLIDELL, LA
ORGANIC

FILE NAME: Slidell-d111-01-17apr13
DRAWN BY: A.KHAN
DATE: 05/04/13
REVIEWED: D.HEINEN

D-111

ARLENE RIAN 6/4/2013 4:04 PM N:\2D\4 PROJECT NUMBERS\V4.31 WALGREENS\V4.31-102.000 HSRSX-ONSITE PHARMACIES\V4.31-102.003 SLIDELL MEMORIAL