SITE PLAN GENERAL NOTES

2 1. ENTRY VESTIBULE DOORS AND SIDE AUXILIARY DOOR

2. CLEAR AREA AT DOORS, RAMP AND LANDINGS SHALL BE LEVEL OR AT 2% MAX. SLOPE.

3. MAXIMUM SLOPE AT PATH OF TRAVEL SHALL BE 1:20 WITH MAX. CROSS SLOPE AT 1:50.

4. SEE CIVIL DRAWINGS FOR ADDITIONAL SITE INFORMATION.

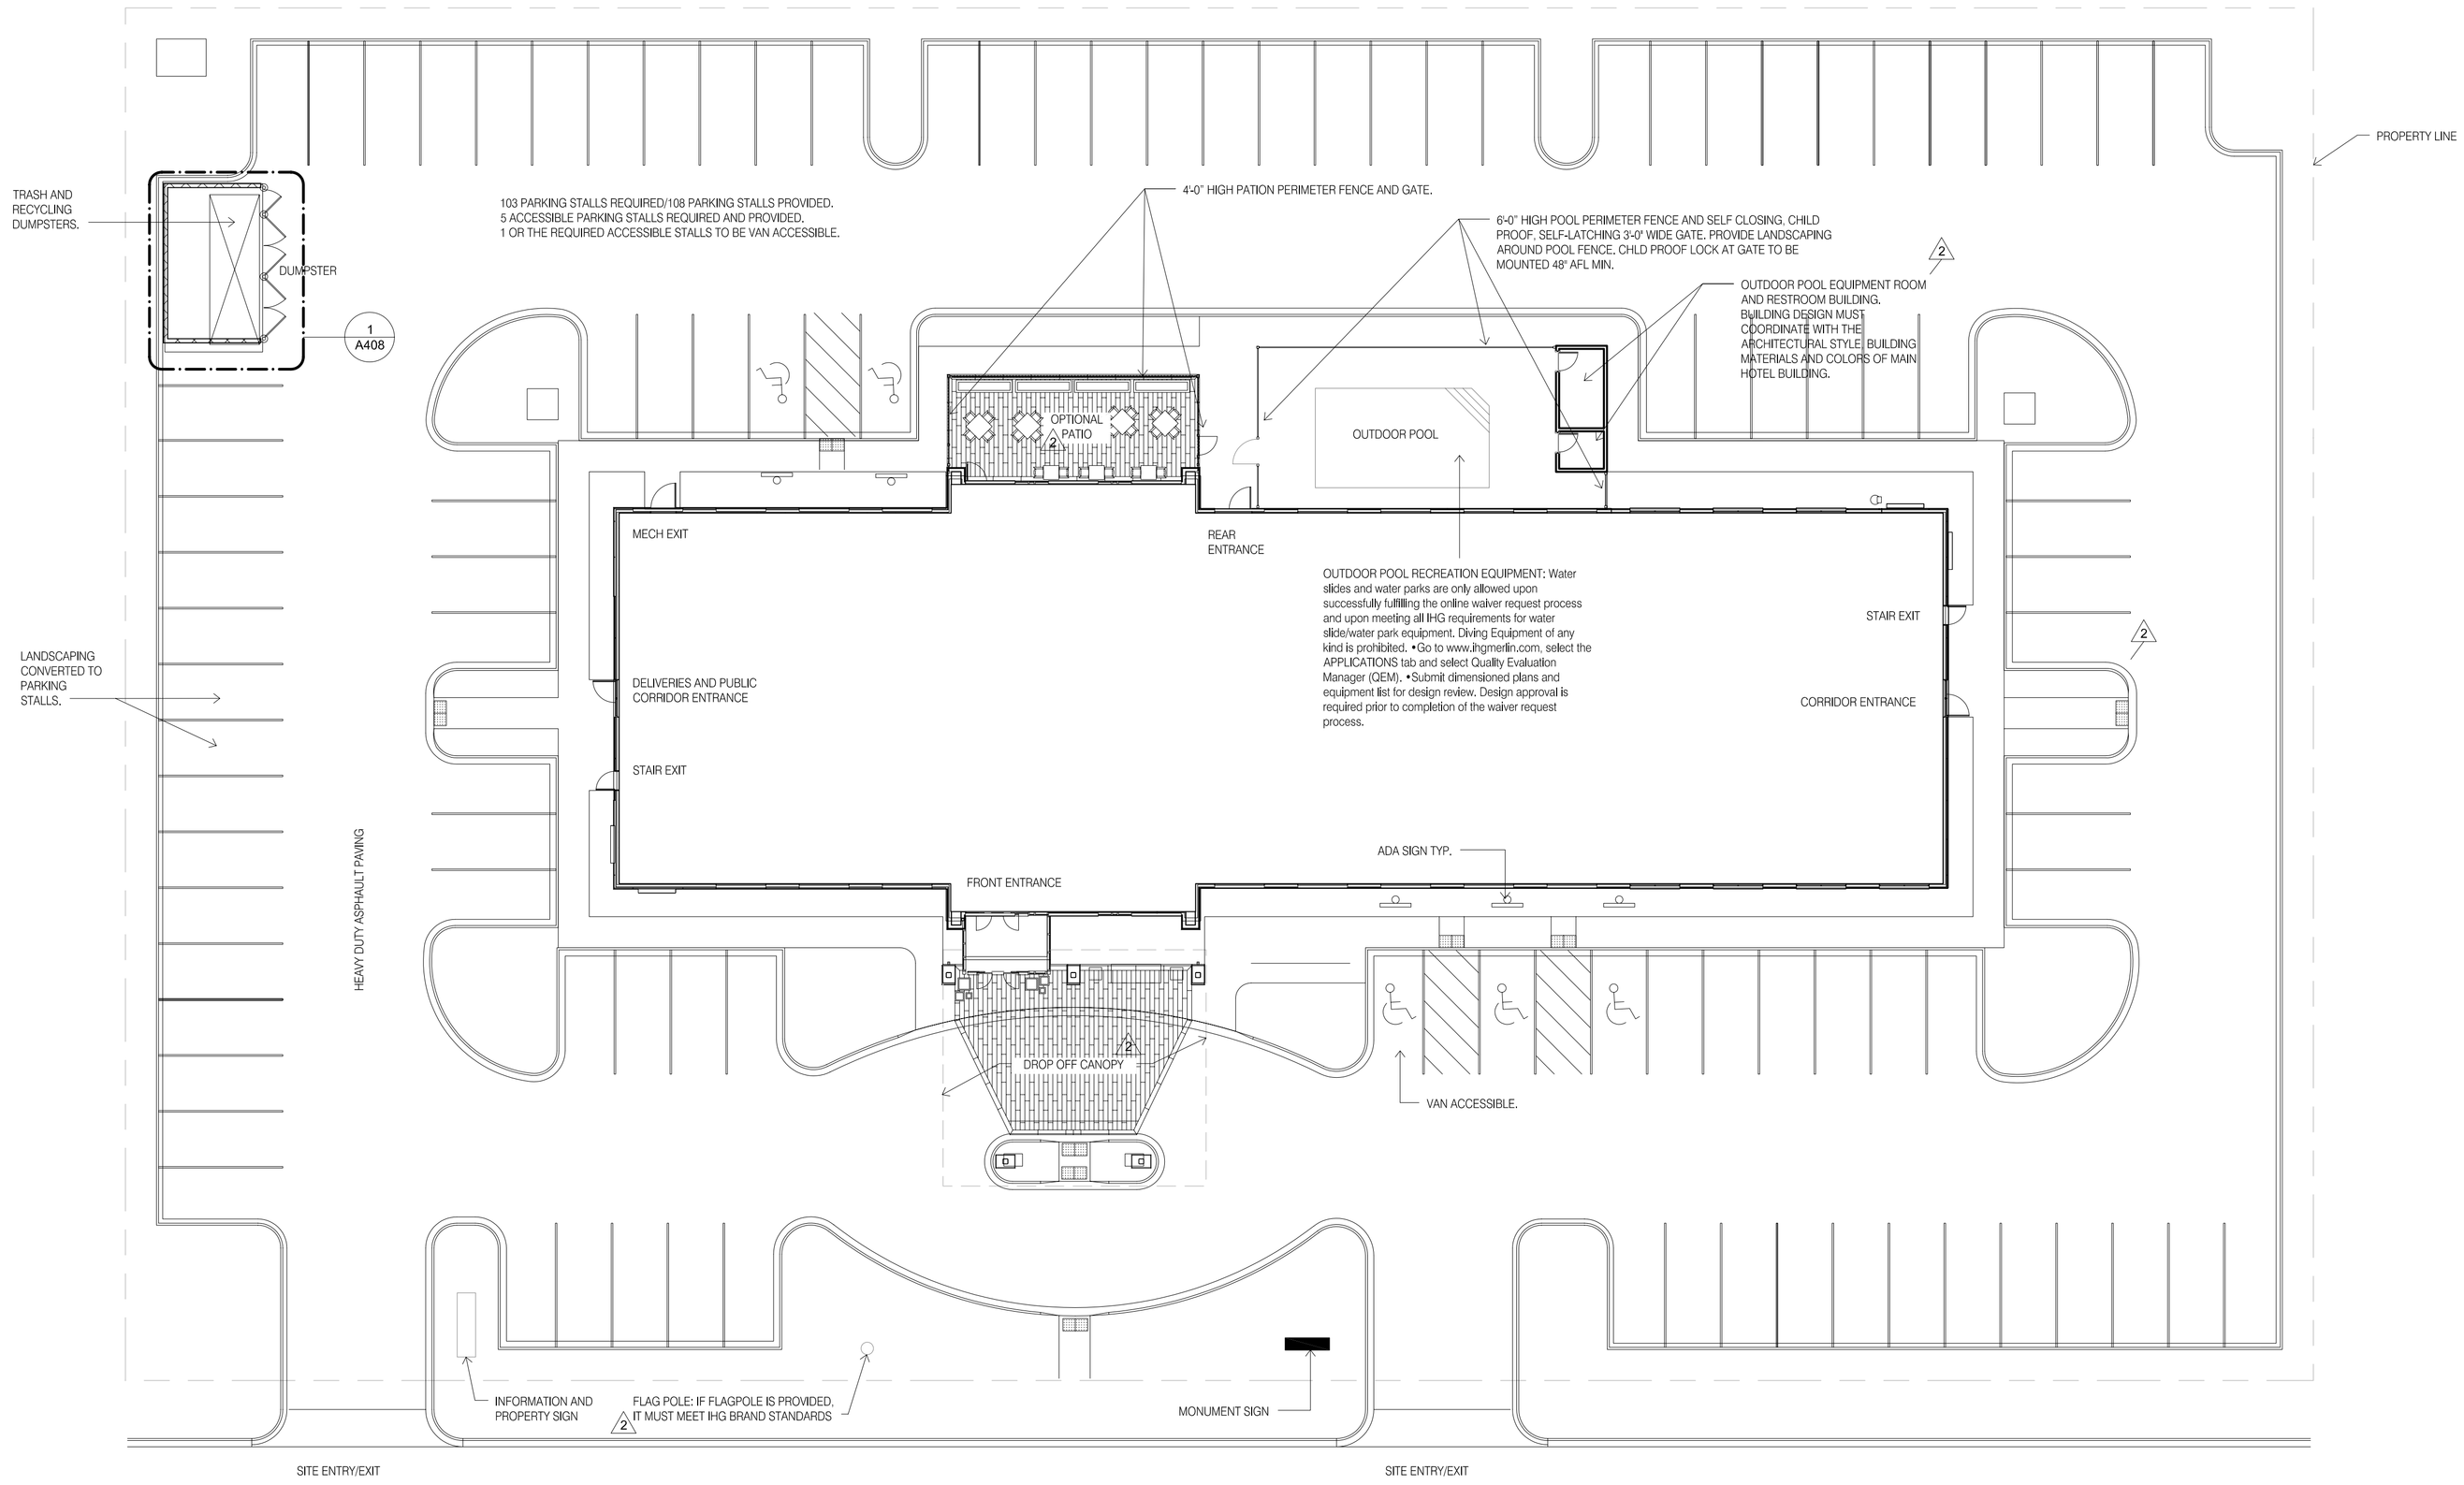

1 SITE PLAN, OUTDOOR POOL
1/16" = 1'-0"

CONSULTANT DISCLAIMER.
This is a Prototype design only. The drawings include plans, sections, elevations, typical construction details, diagrammatic layouts of building systems and related information intended to convey the design intent for architectural, structural, civil, pool, mechanical, plumbing and electrical systems. The design information set forth within these documents may not be suitable for a particular site or certain local conditions. InterContinental Hotels Group and its retained design consultants that prepared these prototype design documents are not responsible for adaptation of the design to a particular site, compliance of the design with applicable laws, regulations, ordinances and codes, or final design reviews required to prepare construction documents. The Franchisee and its retained architect or engineering consultants shall be exclusively responsible for any final signed construction documents prepared based on information contained within these documents.

© 2014. InterContinental Hotels Group. ALL RIGHT RESERVED. CONFIDENTIAL AND PROPRIETARY-DO NOT MODIFY, DUPLICATE, REPRODUCE, DISCLOSE OR TRANSFER THESE MATERIALS WITHOUT THE EXPRESS WRITTEN PERMISSION OF InterContinental Hotels Group.

InterContinental Hotels Group DISCLAIMER. THIS IS A PROTOTYPE DESIGN ONLY. IT MAY NOT BE SUITABLE FOR A PARTICULAR SITE OR CERTAIN LOCAL CONDITIONS. InterContinental Hotels Group IS NOT RESPONSIBLE FOR ADAPTATION OF THE DESIGN TO A PARTICULAR SITE, OR FOR THE COMPLIANCE OF THE DESIGN WITH APPLICABLE LAWS, REGULATIONS, ORDINANCES AND CODES.

Project Title

2014 Holiday Inn Express Prototype, Straight Pavilion.

Client

InterContinental Hotels Group

DETAILED PROTOTYPE DOCUMENTS.
AUG 8, 2014.
NOT FOR CONSTRUCTION.

Seal

Printed Name

Signature

Date Issued

Reg. No.

No.	Description	Date
2	REVISION 2	06/08/15

Project number	Date
6935.09	08/08/14
Drawn by	Checked by
EB/JB	JR/CK

SITE PLAN, OUTDOOR POOL

A100A

R:\6900-6999\6935.01 MIDSCALE HOTEL PROTO\REVIT

3/16/2017 2:12:43 PM