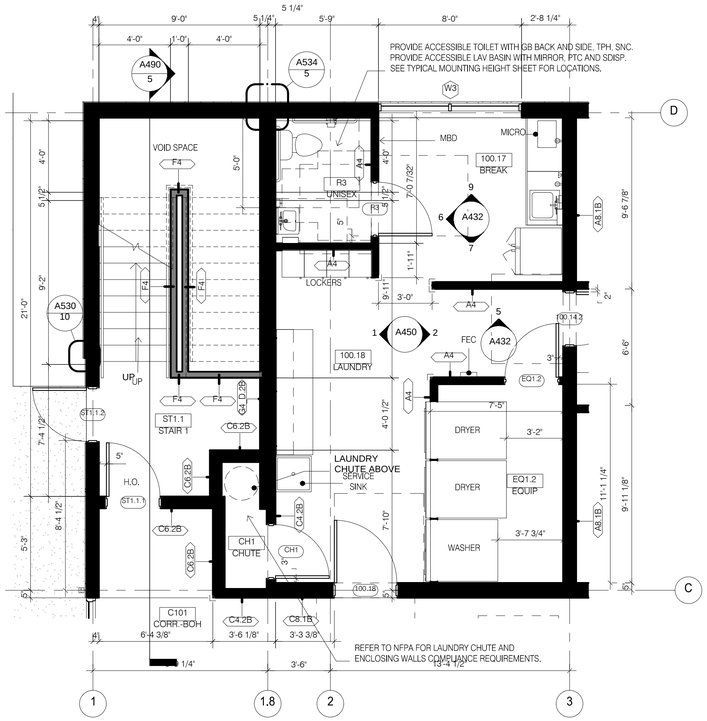

1 STAIR 1 PLAN LEVEL 1
SCALE: 1/4" = 1'-0"

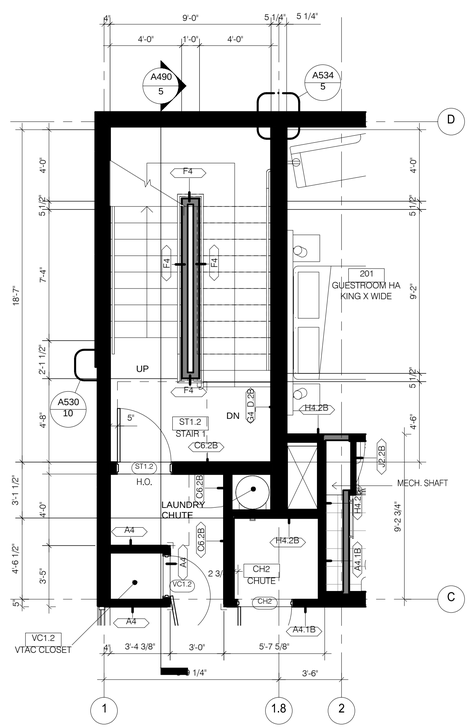

2 STAIR 1 PLAN LEVEL 2
SCALE: 1/4" = 1'-0"

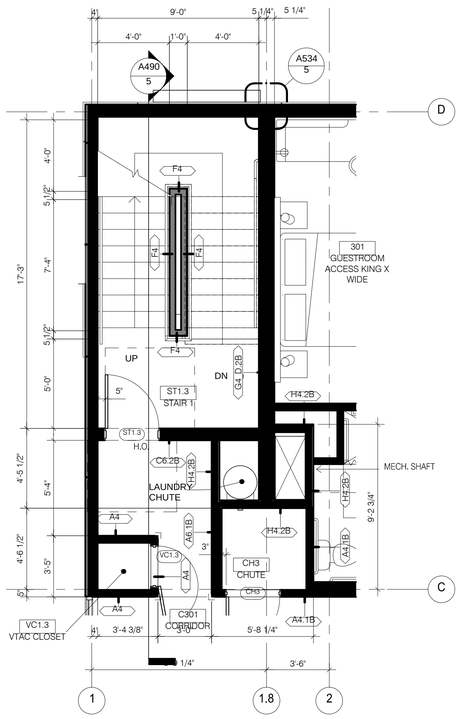

3 STAIR 1 PLAN LEVEL 3
SCALE: 1/4" = 1'-0"

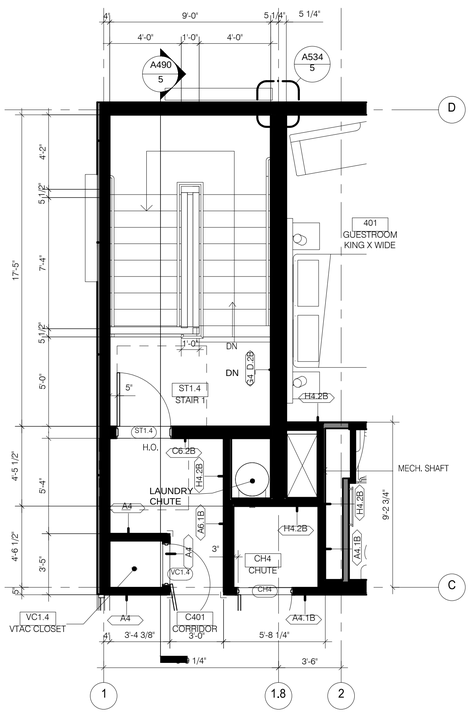

4 STAIR 1 PLAN LEVEL 4
SCALE: 1/4" = 1'-0"

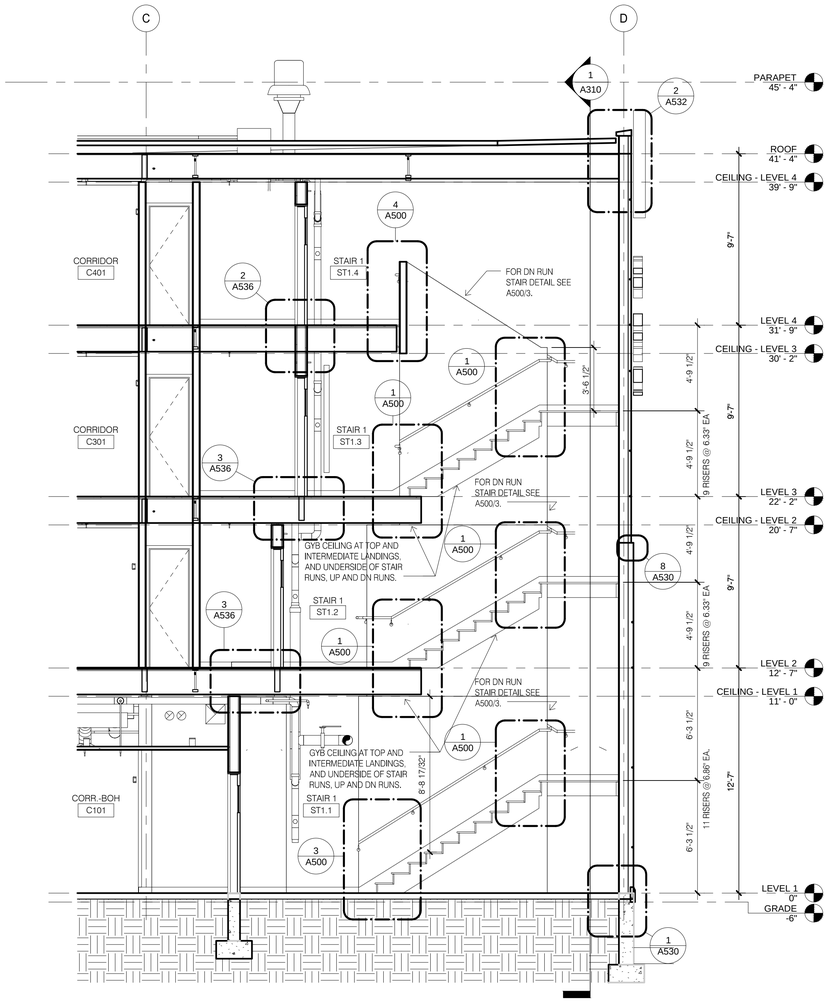

5 STAIR 1 SECTION
SCALE: 1/4" = 1'-0"

DAMMON ENGINEERING, INC.
LOUISIANA & MISSISSIPPI
www.dammonengineering.com
info@dammonengineering.com
PH: 985.649.3832
Chief Engineer: Brian Mistich, PE
554 Old Spanish Trail
Slidell, LA 70458

#	DESCRIPTION	DATE

REVISIONS

SEAL:

PRELIMINARY NOT FOR CONSTRUCTION

LOCATION NUMBER: 167177
INN CODE: BTRJC

HOLIDAY INN EXPRESS

MIKE DESAI
SHADY PARK DRIVE, LOT 4
DENHAM SPRINGS, LA

JOB No:	2321	DATE:	06-15-17
DRAWN BY:	JTL	CHECKED BY:	CAD

THIS DRAWING AND SPECIFICATION DESIGNS, PLANS AND ALL WRITTEN AND GRAPHICAL MATERIAL HAVE BEEN PREPARED BY DAMMON ENGINEERING, INC. AND ARE THE PROPERTY OF DAMMON ENGINEERING, INC. AND CANNOT BE REPRODUCED OR USED, IN WHOLE OR IN CONNECTION WITH ANY WORK OR PROJECT OTHER THAN THE SPECIFIC PROJECT FOR WHICH THEY HAVE BEEN PREPARED BY OR FOR DAMMON ENGINEERING, INC. WITHOUT THE WRITTEN PERMISSION OF DAMMON ENGINEERING, INC. © 2016 DAMMON ENGINEERING, INC. ALL RIGHTS RESERVED.

SHEET TITLE:
STAIR 1 PLANS & SECTIONS

DRAWING NUMBER:
A490

SHEET No: - of #

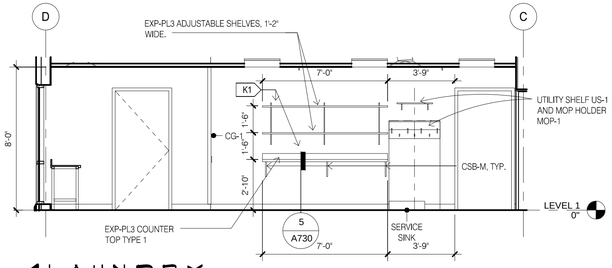

1 LAUNDRY
SCALE: 1/4" = 1'-0"

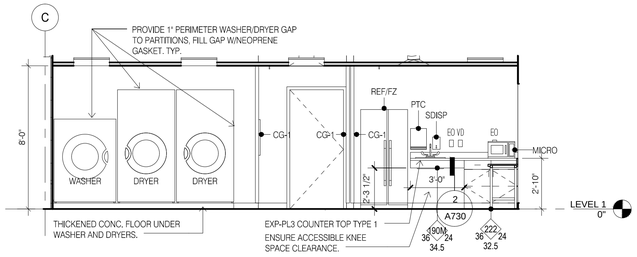

2 LAUNDRY-BREAKROOM
SCALE: 1/4" = 1'-0"

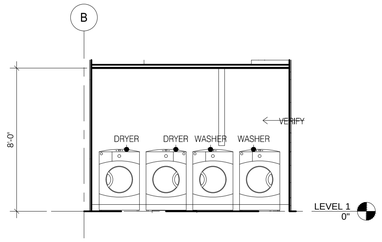

3 GUEST LAUNDRY
SCALE: 1/4" = 1'-0"

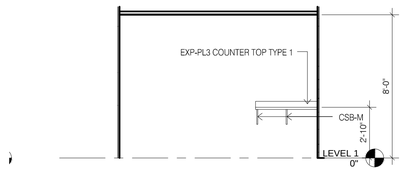

4 GUEST LAUNDRY
SCALE: 1/4" = 1'-0"

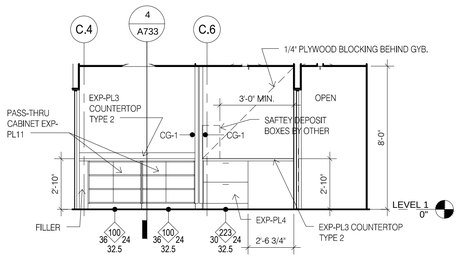

5 WORK AREA EAST
SCALE: 1/4" = 1'-0"

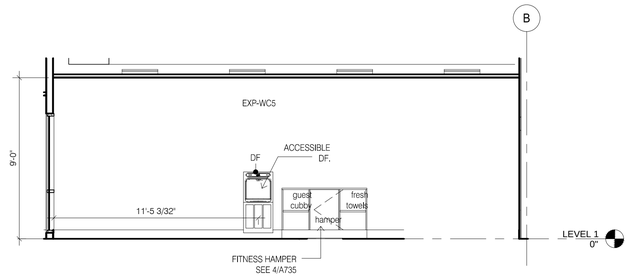

6 FITNESS WEST
SCALE: 1/4" = 1'-0"

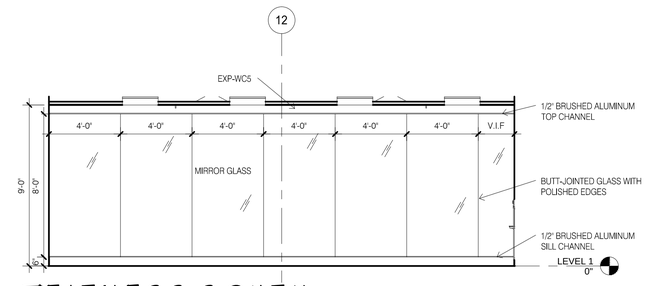

7 FITNESS SOUTH
SCALE: 1/4" = 1'-0"

8 FITNESS EAST
SCALE: 1/4" = 1'-0"

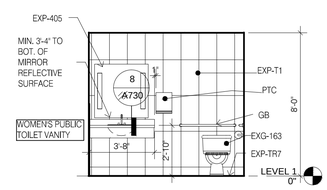

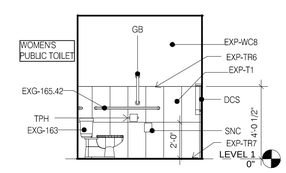

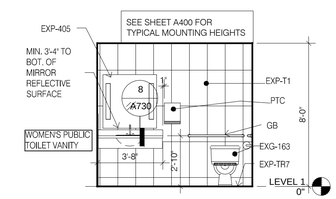

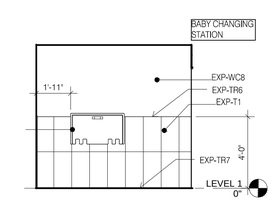

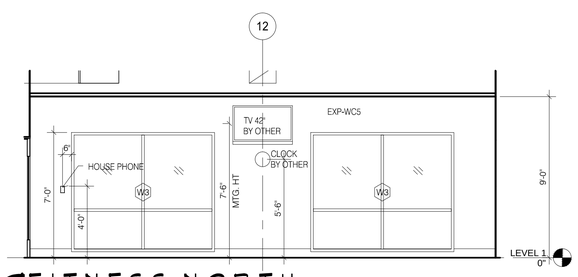

9 FITNESS NORTH
SCALE: 1/4" = 1'-0"

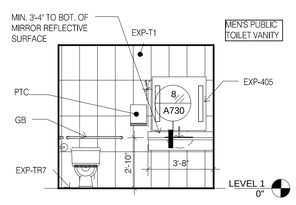

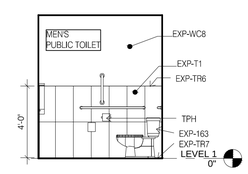

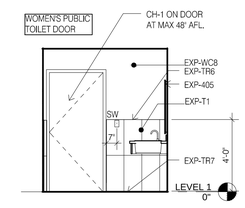

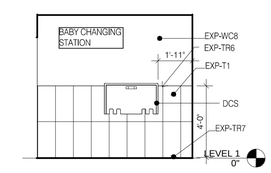

11 MENS PUBLIC TOILET AREA
SCALE: 1/4" = 1'-0"

DAMMON ENGINEERING, INC.
LOUISIANA & MISSISSIPPI
www.dammonengineering.com
info@dammonengineering.com
PH: 985.649.5837
Chief Engineer: Brian Mistich, PE
554 Old Spanish Trail
Slidell, LA 70458

#	DESCRIPTION	DATE

REVISIONS

SEAL:

PRELIMINARY NOT FOR CONSTRUCTION

LOCATION NUMBER: 16777
INN CODE: BTRJC
HOLIDAY INN EXPRESS
MIKE DESAI
SHADY PARK DRIVE LOT 9
DENHAM SPRINGS, LA

JOB No: 2321 | DATE: 06-15-17
DRAWN BY: m | CHECKED BY: CMT

The drawings and specifications, including but not limited to, plans, specifications, and all other data and reports, are the property of Dammon Engineering and are given thereof and be used in connection with the specified project only. Any other use or reproduction without the express written consent of Dammon Engineering is prohibited. Project for which this has been prepared and developed without written consent of Dammon Engineering shall be returned upon completion of the project.

SHEET TITLE:
ELEVATIONS PR FITNESS

DRAWING NUMBER:
A450

SHEET No: - of #