1 EXISTING SIDE ELEVATION
SCALE: 1/16"= 1'-0"

2 EXISTING SIDE ELEVATION
SCALE: 1/16"= 1'-0"

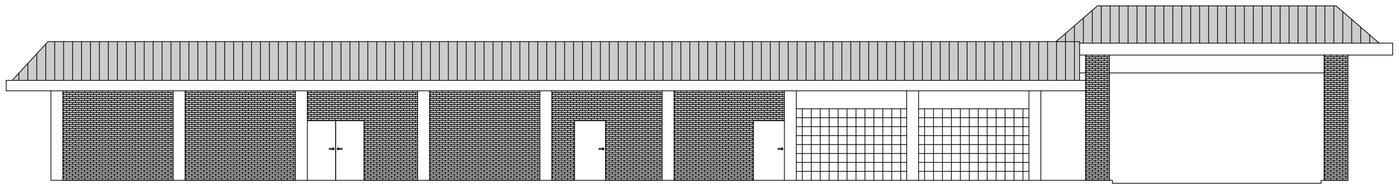

3 EXISTING FRONT ELEVATION
SCALE: 1/8"= 1'-0"

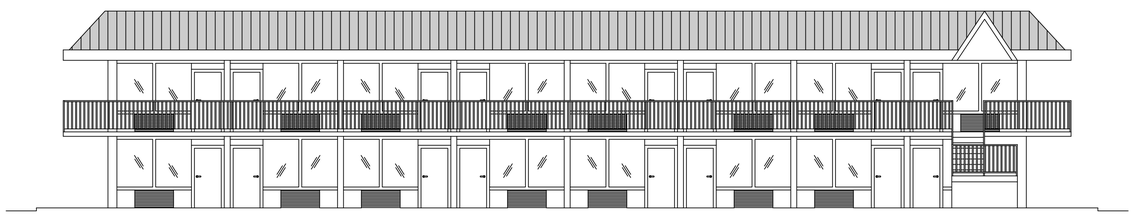

4 EXISTING REAR ELEVATION
SCALE: 1/8"= 1'-0"

DAMMON ENGINEERING, INC.
LOUISIANA & MISSISSIPPI
www.dammonengineering.com
info@dammonengineering.com
PH: 985.649.5832
Chief Engineer: Brian Misitch, PE
Chief Surveyor: Trent Scott
Slidell, LA 70458

REVISIONS

#	DESCRIPTION	DATE

SEAL:

NEW ROOF PLAN
RED ROOF INN
1662 GAUSE BLVD.
SLIDELL, LA 70458

JOB No:	2481
DATE:	09-12-2023
DRAWN BY:	CAD
CHECKED BY:	JMS

The drawings, specifications, and other documents prepared by Dammon Engineering, Inc. for this project are instruments of service for use solely with respect to this project, and, as such, are the property of Dammon Engineering, Inc. and are to be returned thereto upon the request of Dammon Engineering, Inc. All reproductions of these documents must bear the notice of copyright of Dammon Engineering, Inc. These documents are not to be used by any person or entity for any purpose not related to the project for which they have been prepared and developed without written consent of Dammon Engineering, Inc., and any such use is expressly prohibited. Copyright © 2023 Dammon Engineering, Inc.

SHEET TITLE:
EXISTING BUILDING ELEVATIONS

DRAWING NUMBER:
A102

SHEET No: 6 of 3

FILE NAME: J:_Active Work\2481 - Red Roof Inn Slidell\Drawings\Current Drawings\A102 - Elevation Pgs - Existing.dwg PLOT DATE & TIME: Tuesday, September 12, 2023 12:27:46 PM